
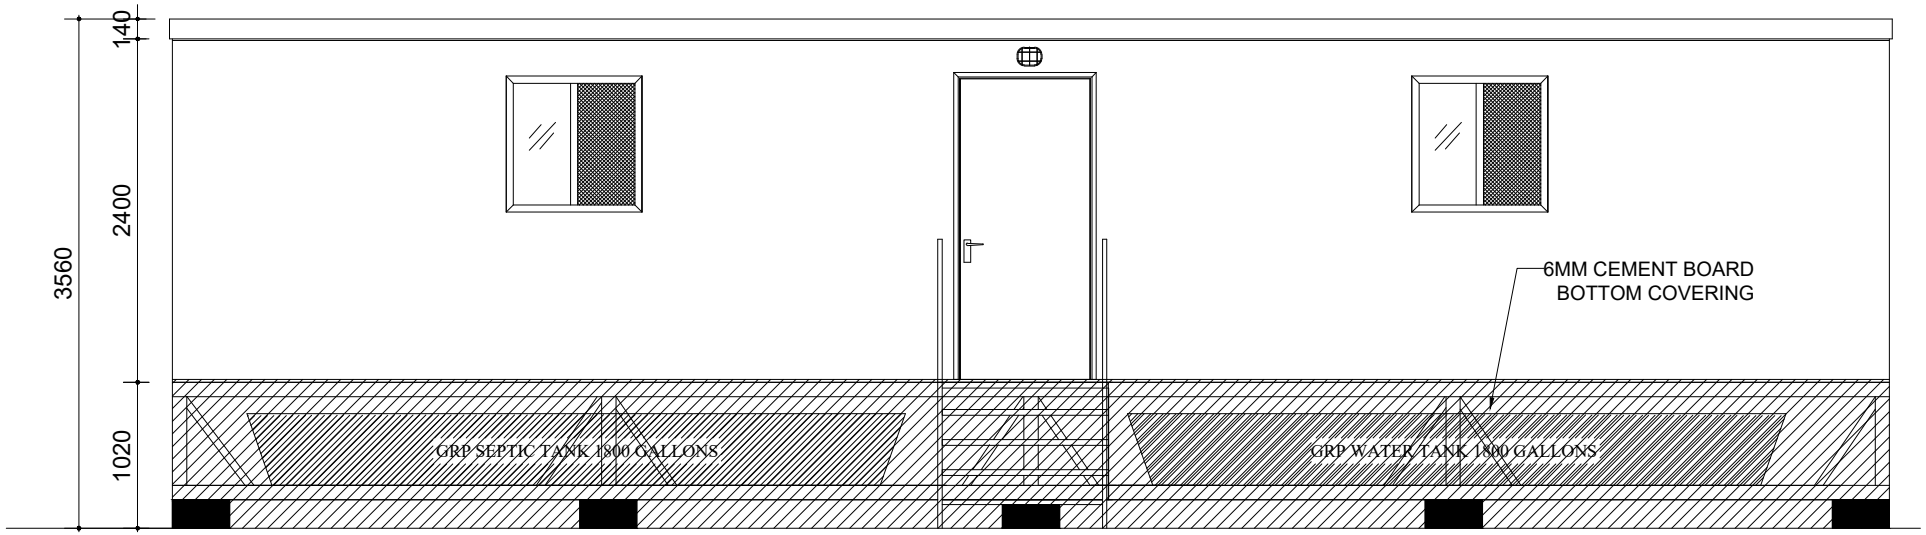


ELEVATION

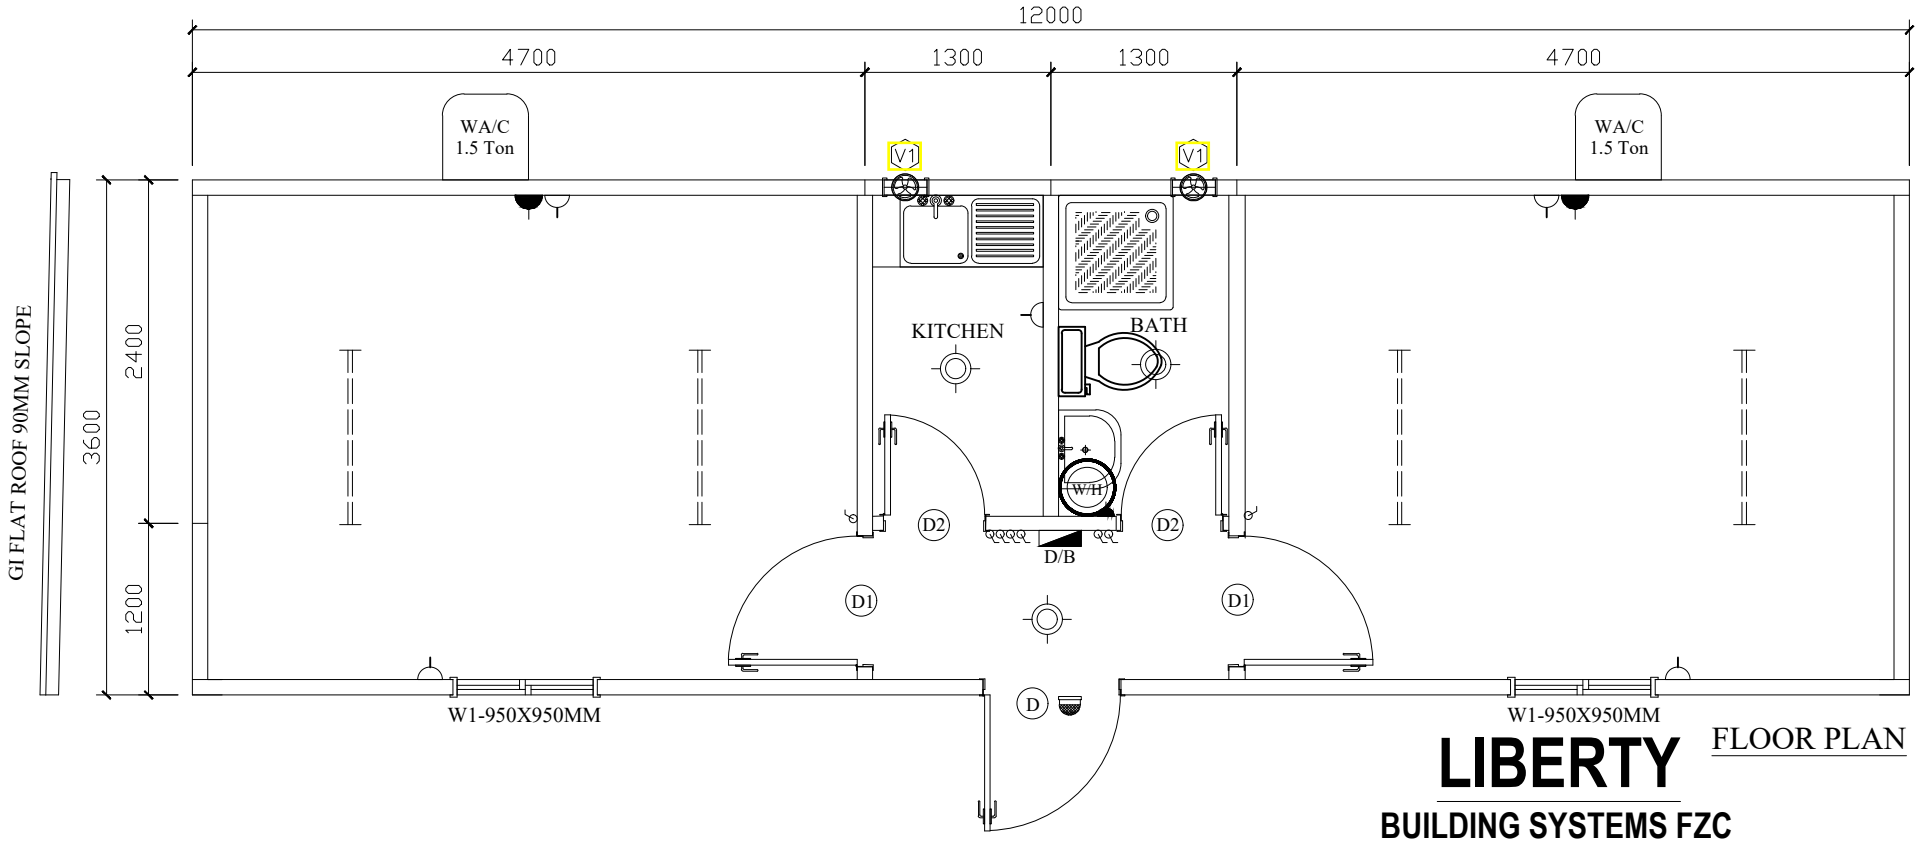

FLOOR PLAN

LIBERTY

BUILDING SYSTEMS FZC