
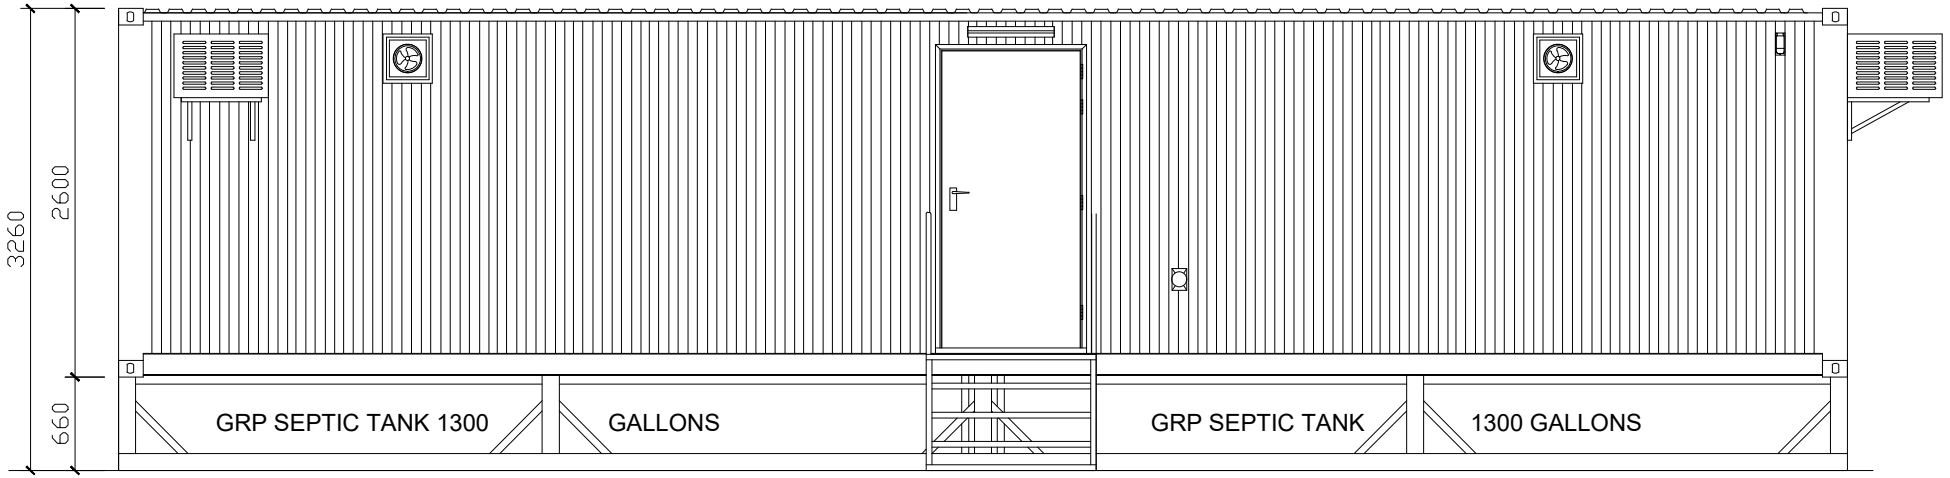


Front Side Elevation

40' Modified Container Ablution

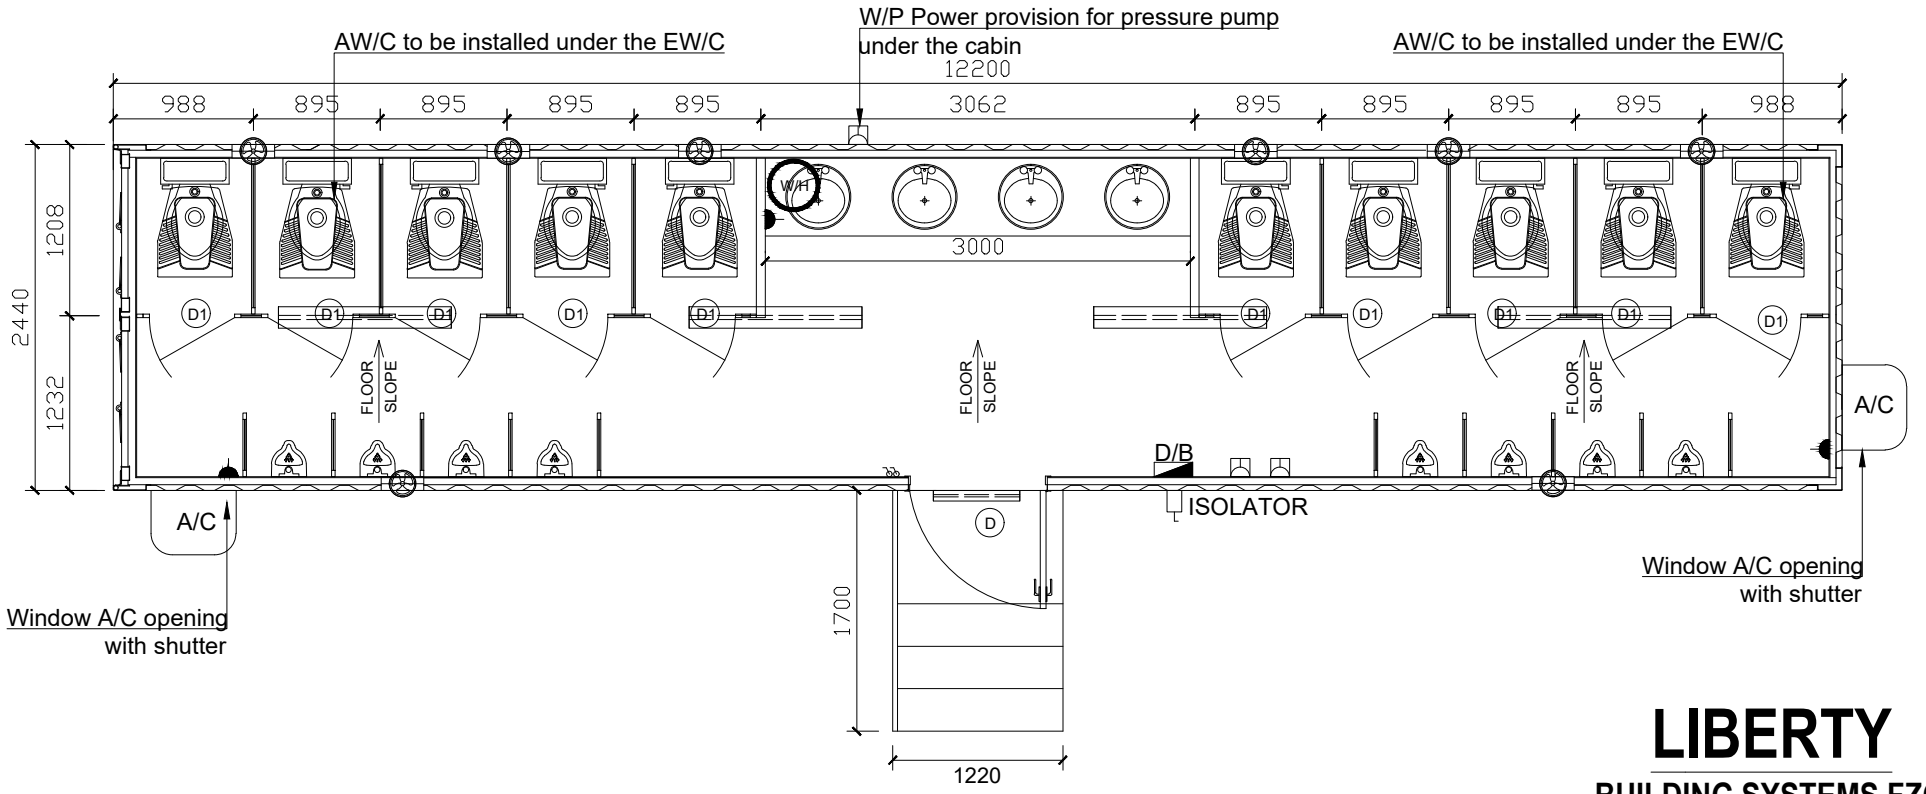

LIBERTY

BUILDING SYSTEMS FZC