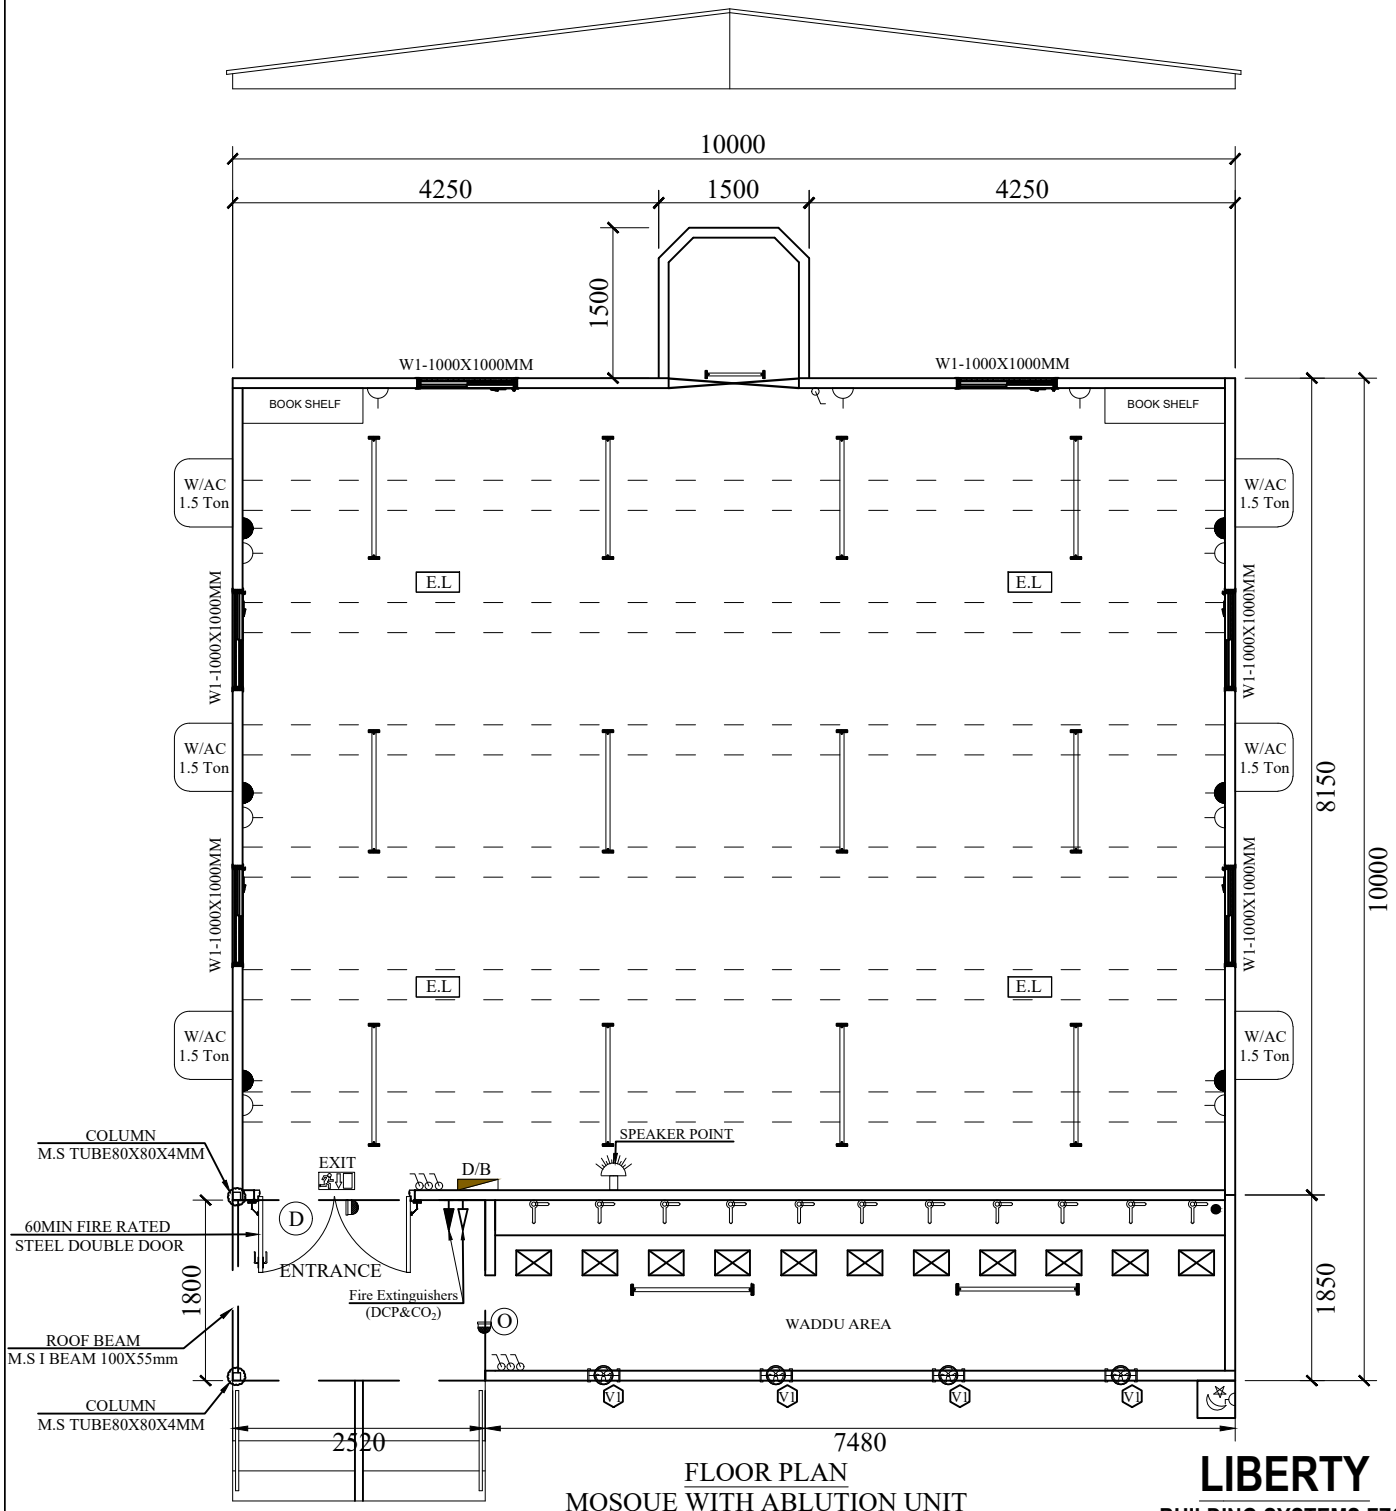


FLOOR PLAN
MOSQUE WITH ABLUTION UNIT

LIBERTY
BUILDING SYSTEMS FZC