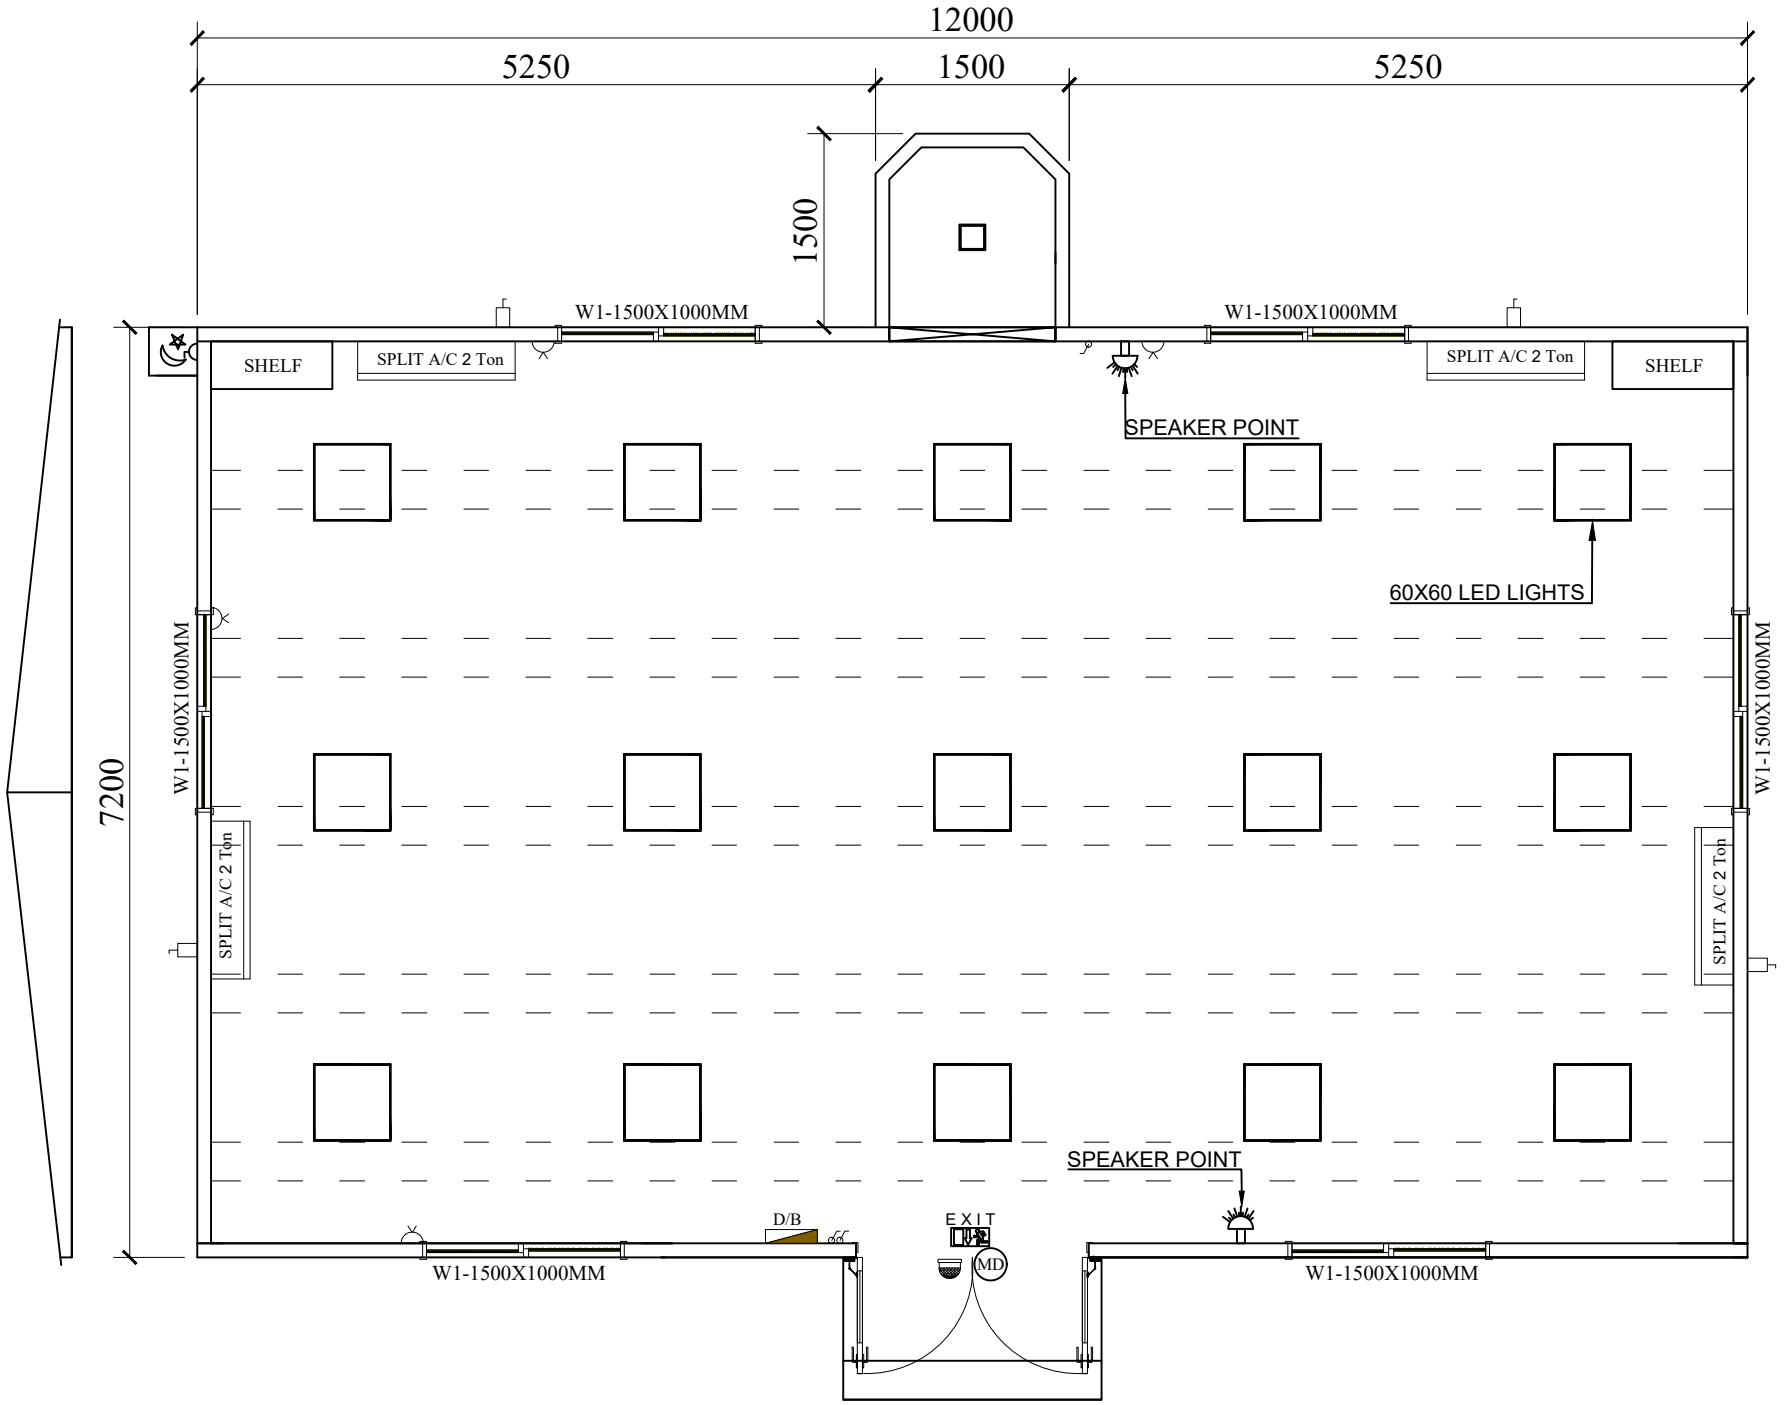


FLOOR PLAN
MOSQUE UNIT

LIBERTY
BUILDING SYSTEMS FZC