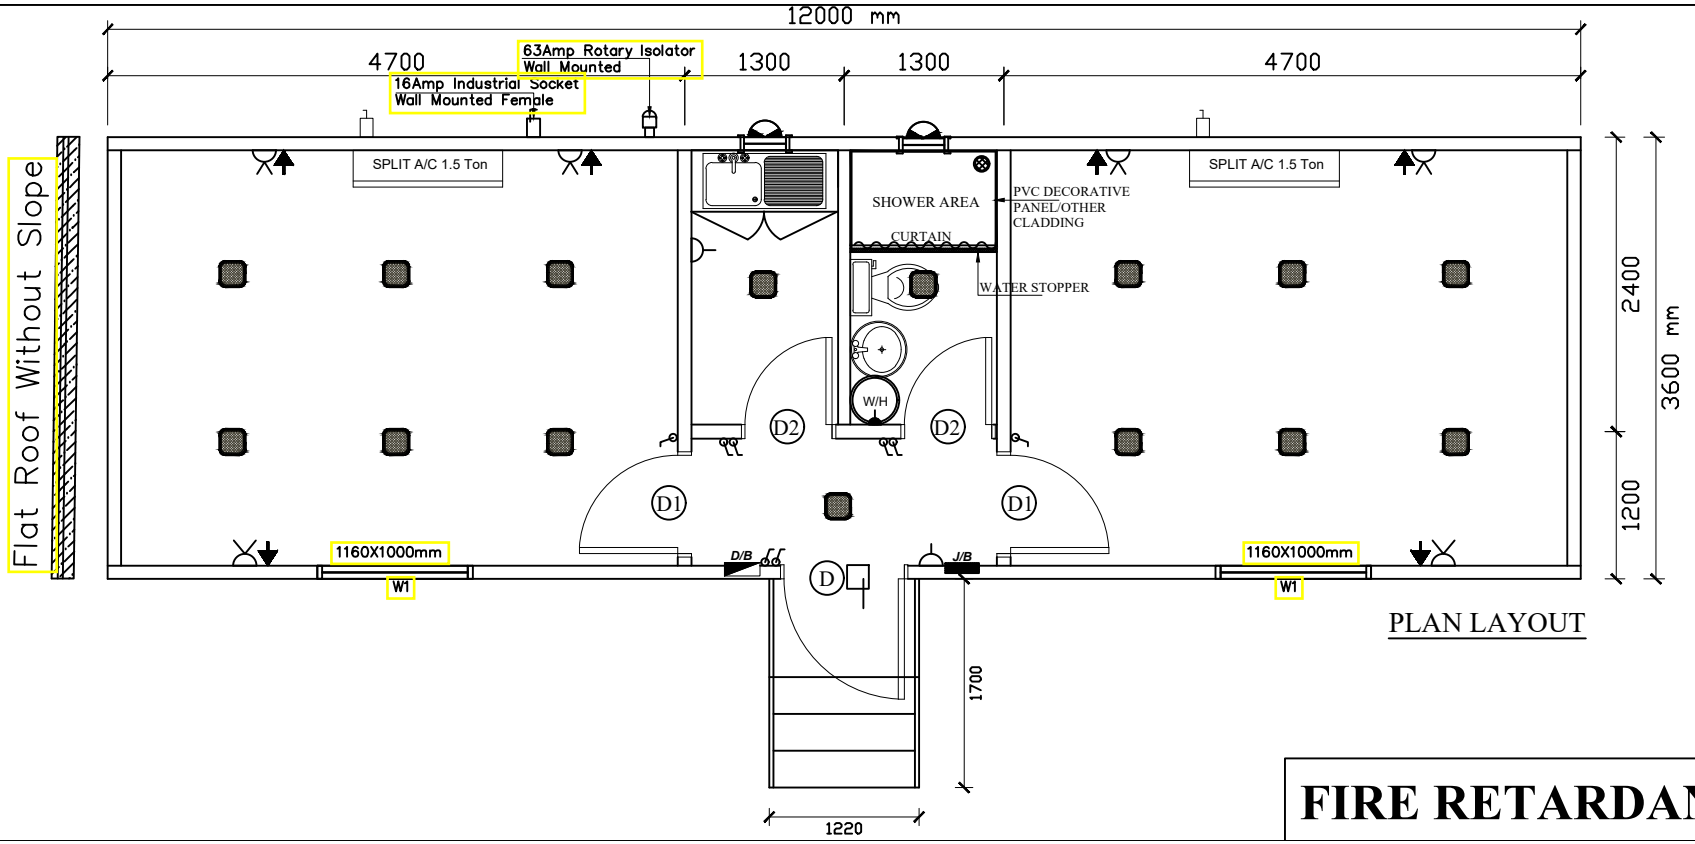


PLAN LAYOUT

FIRE RETARDANT

LIBERTY
BUILDING SYSTEMS FZC

2NOS G R P SEPTIC TANK 1800 GALLON ATTACHED UNDER THE UNIT