
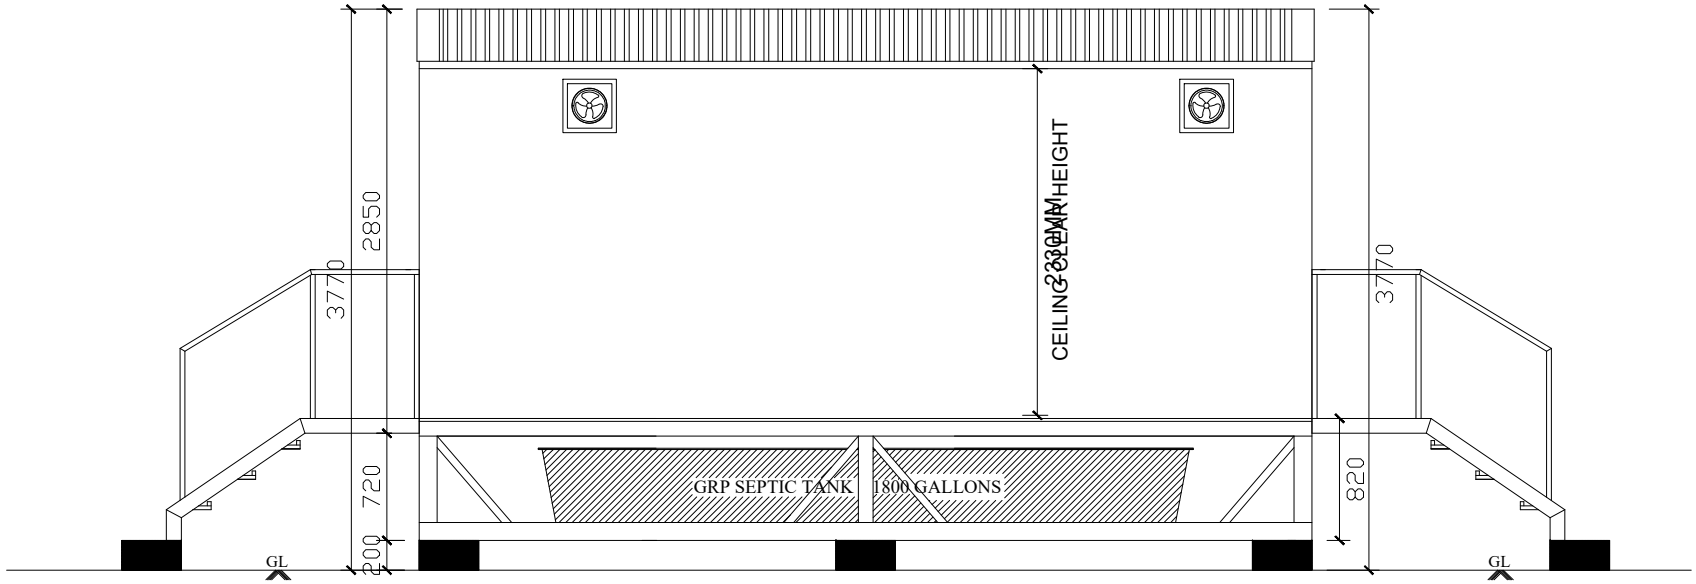


FRONT SIDE ELEVATION

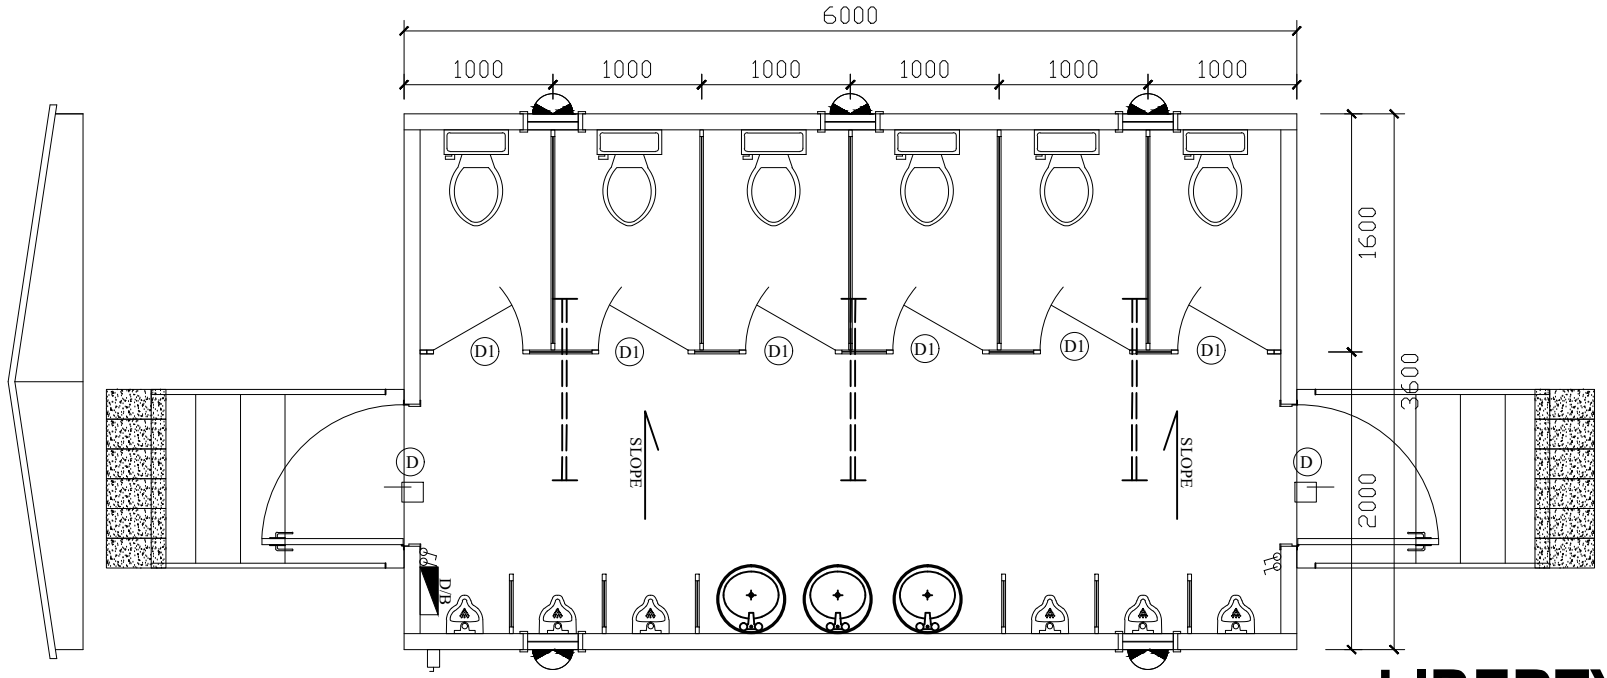

PLAN LAYOUT

LIBERTY

BUILDING SYSTEMS FZC