

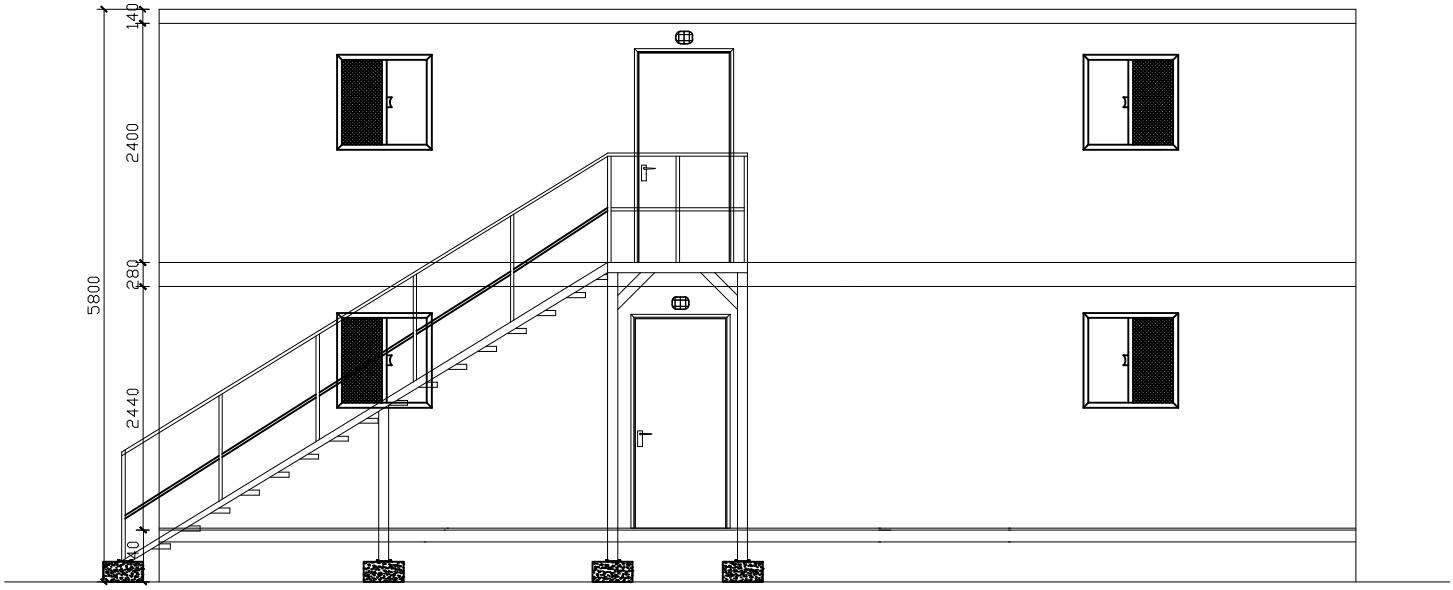


FRONT ELEVATION

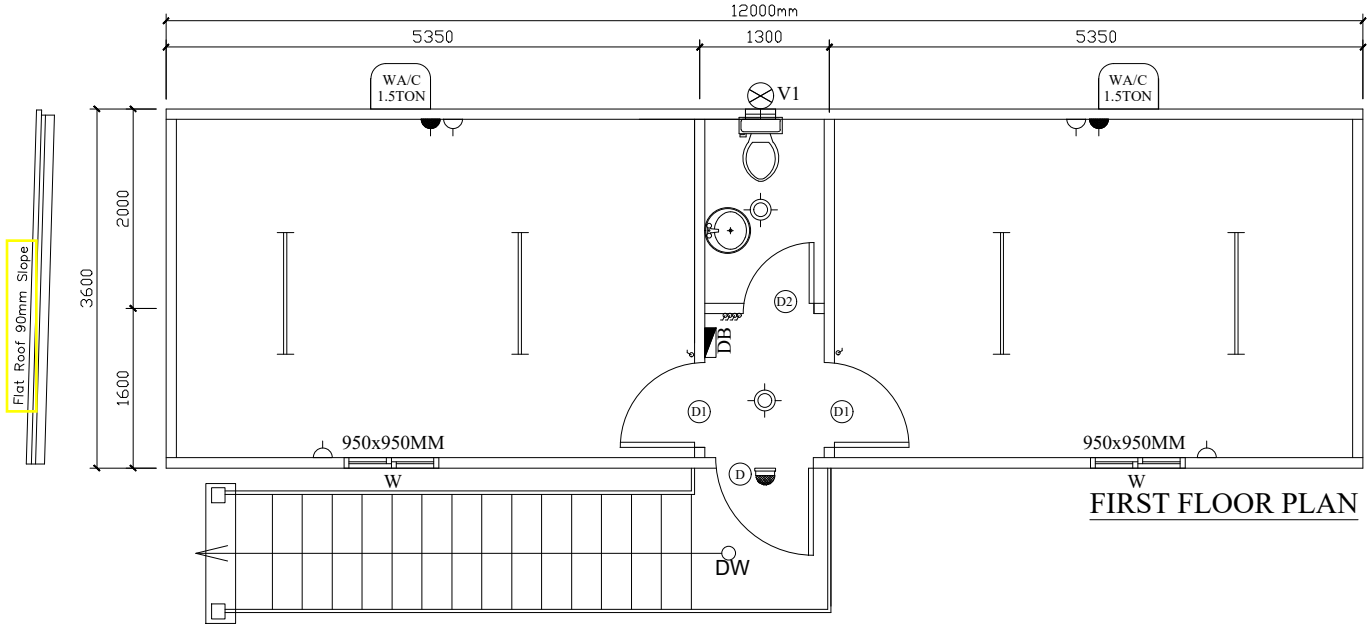

FIRST FLOOR PLAN

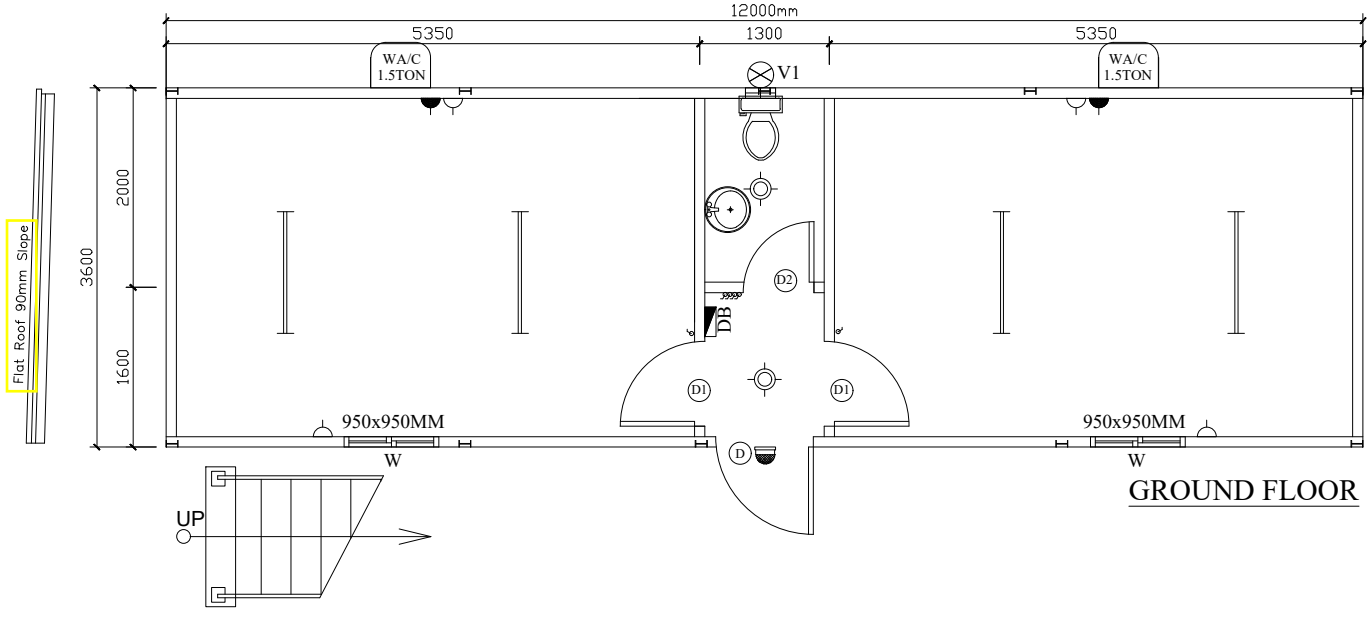

GROUND FLOOR