

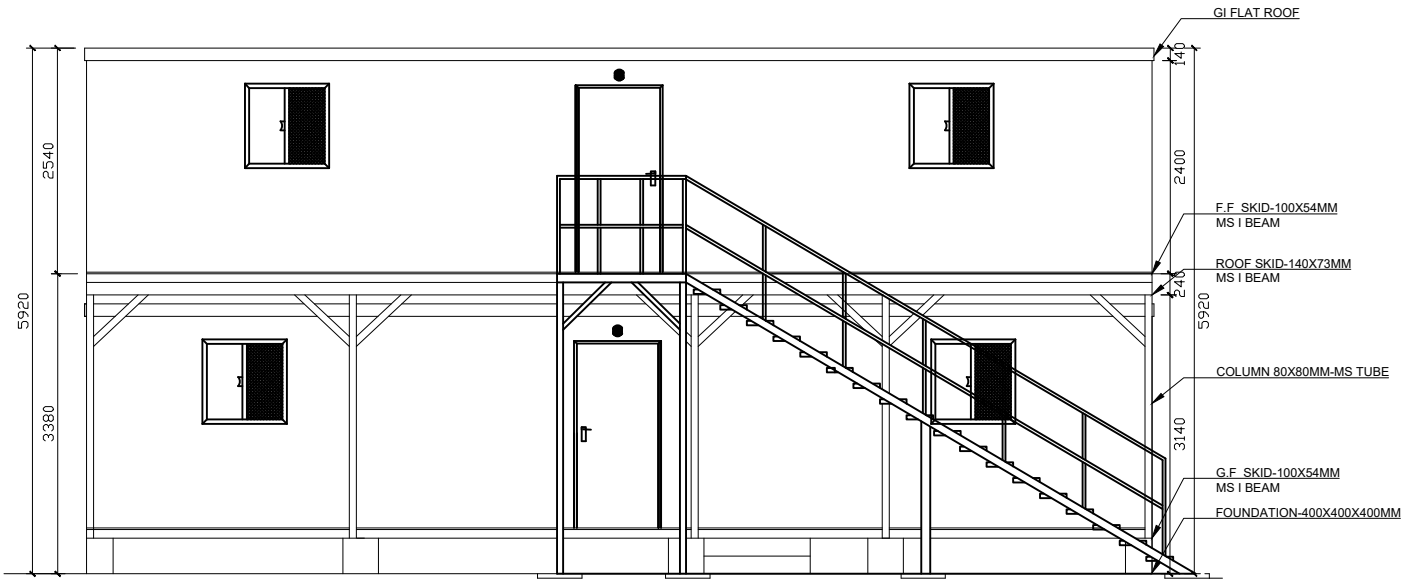


ELEVATION

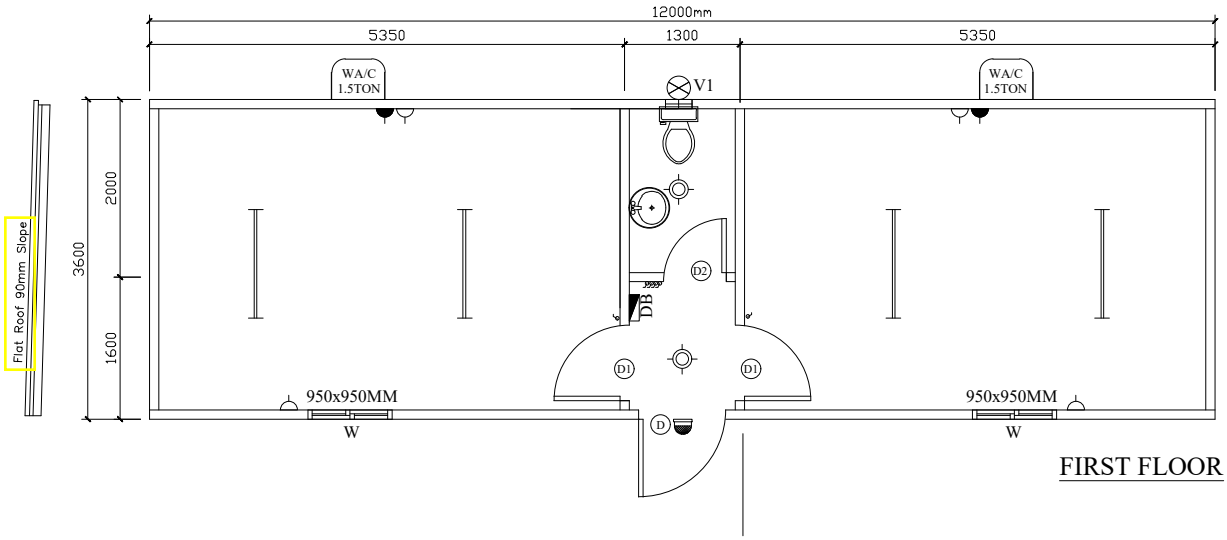

FIRST FLOOR

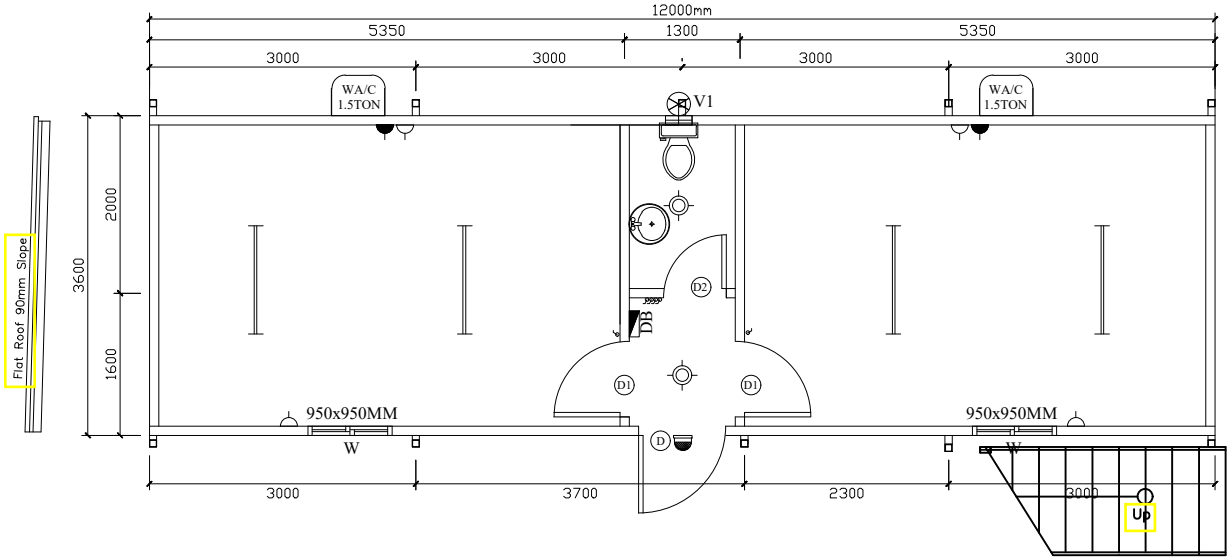

GROUND FLOOR

LIBERTY
BUILDING SYSTEMS FZC