
Container

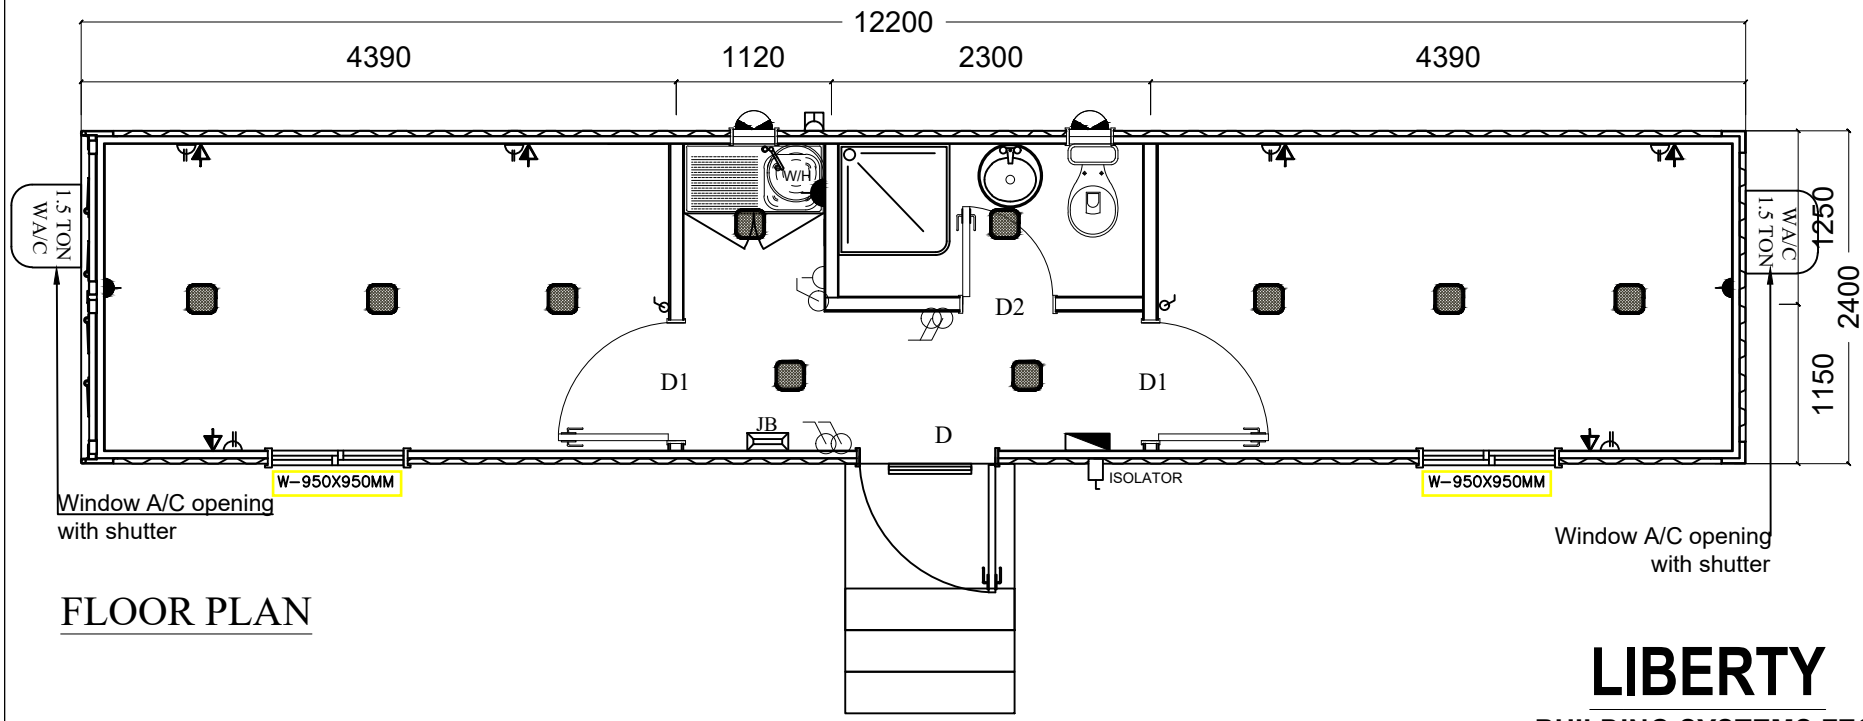

FLOOR PLAN

LIBERTY
BUILDING SYSTEMS FZC

Two no's of GRP Septic Tank(STD)each with 1330 Gallons capacity to be - attached under the unit.