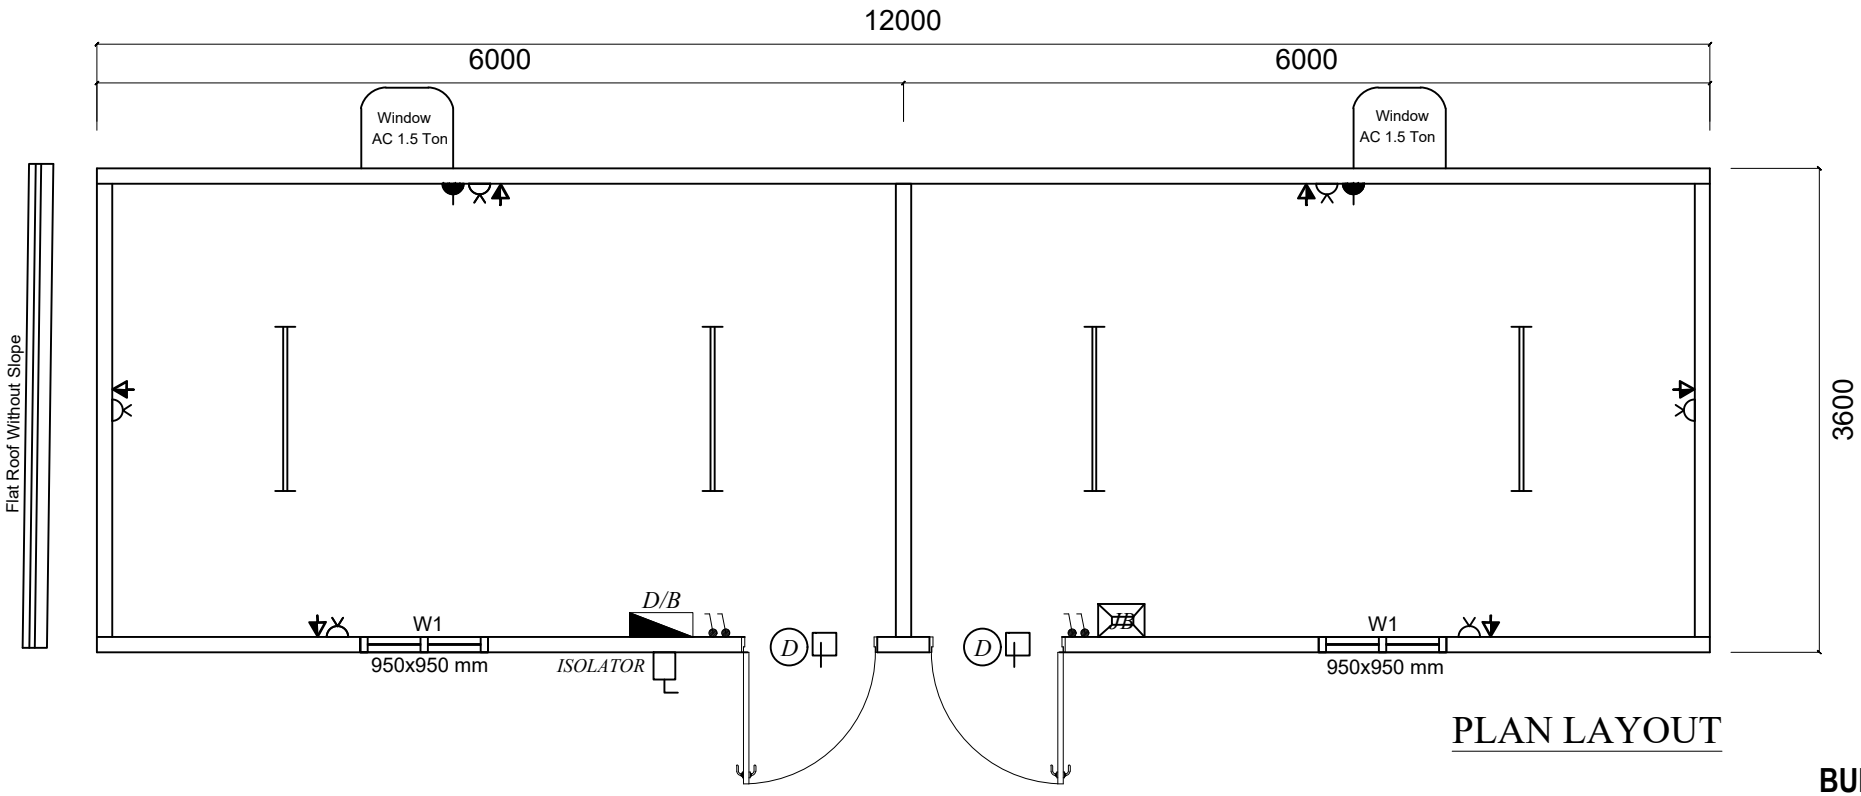


PLAN LAYOUT

LIBERTY

BUILDING SYSTEMS FZC