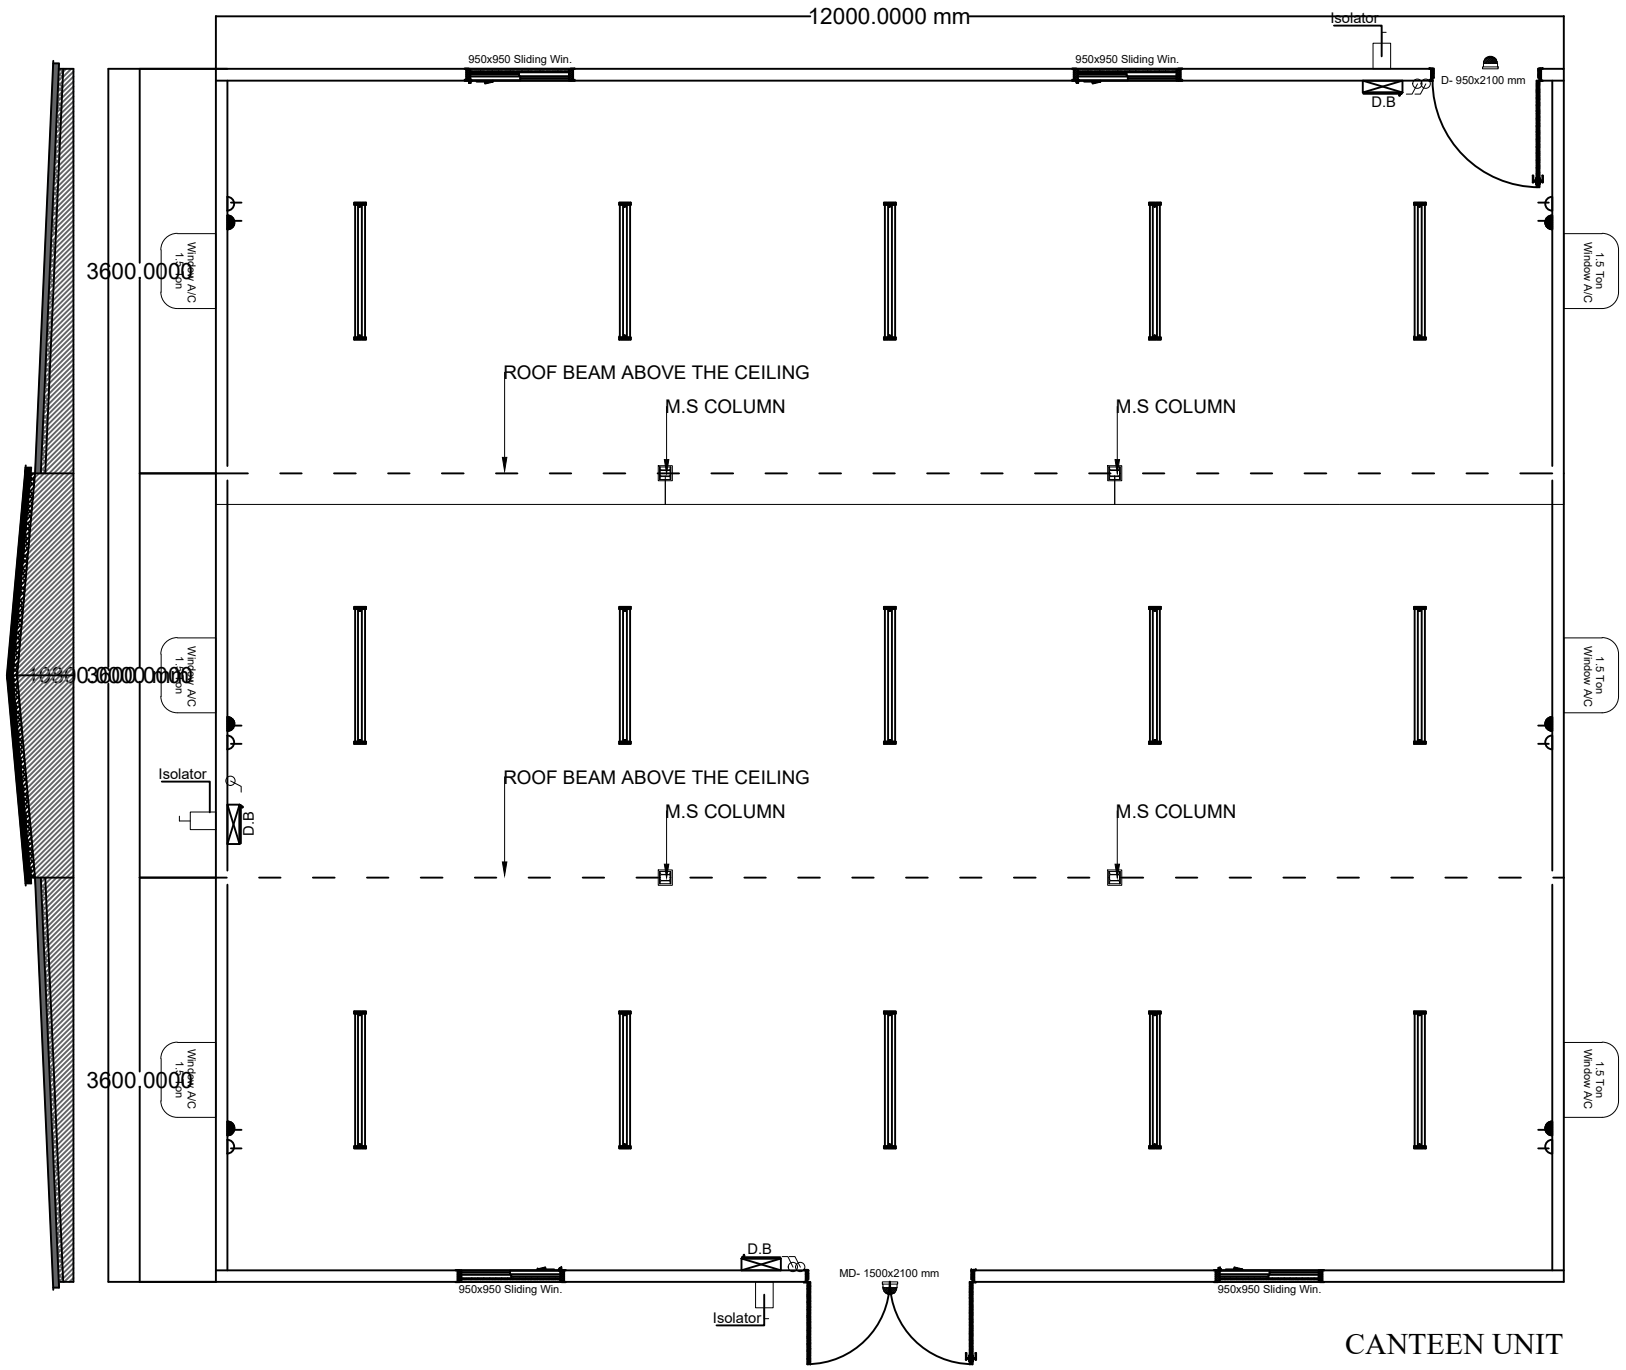


CANTEEN UNIT

LIBERTY

BUILDING SYSTEMS FZC