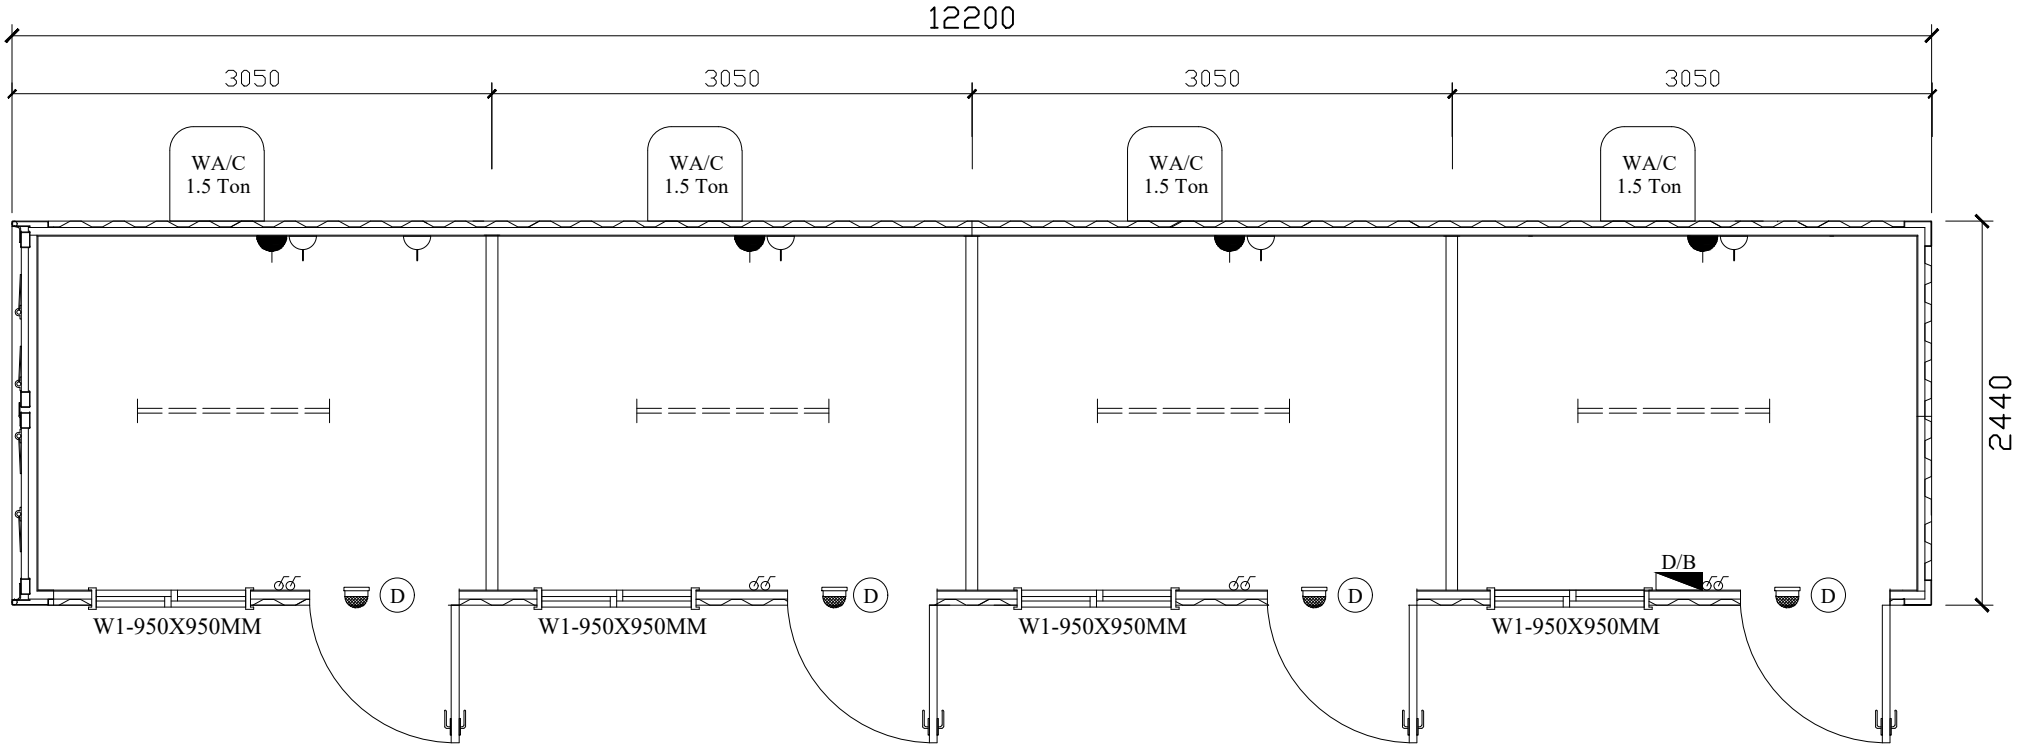


FLOOR PLAN(40' MODIFIED CONTAINER)
4 ROOMS UNIT

LIBERTY
BUILDING SYSTEMS FZC