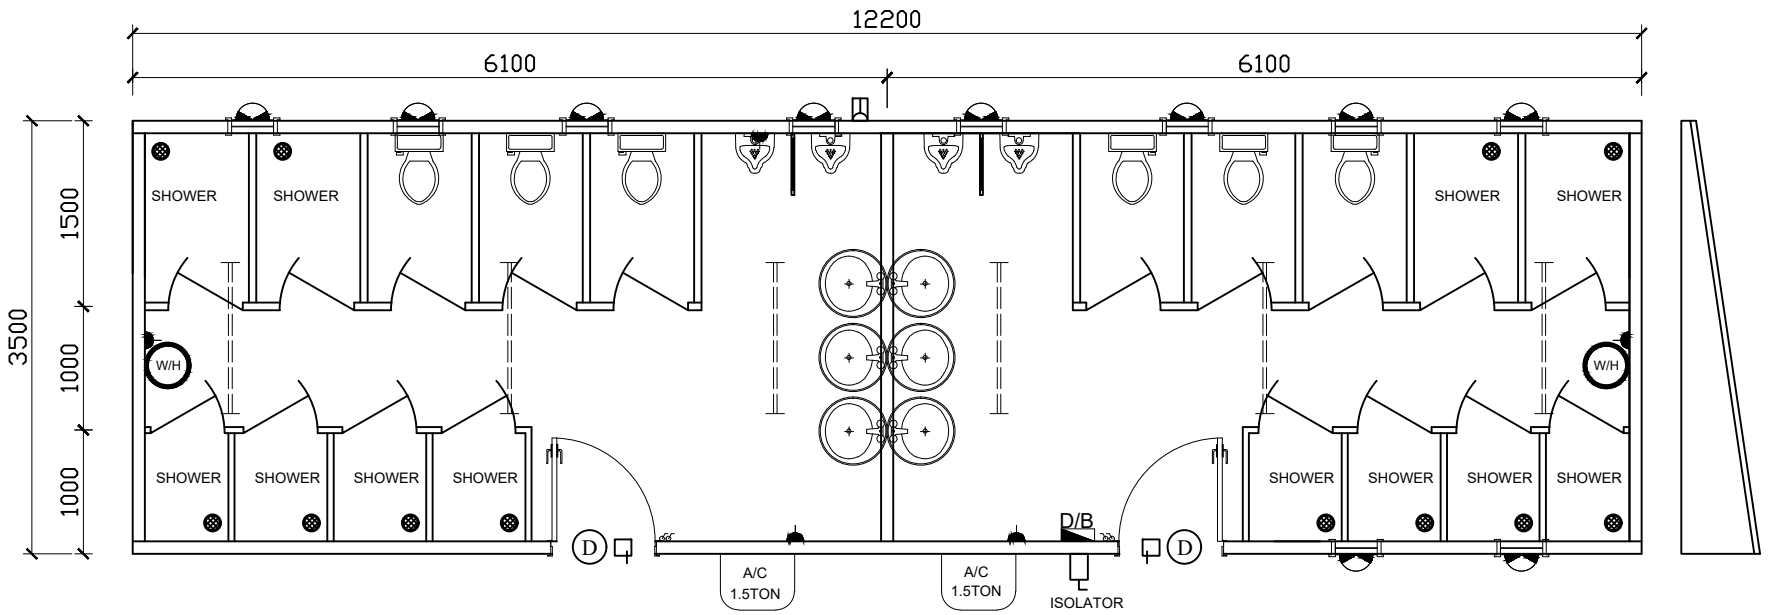


LIBERTY

BUILDING SYSTEMS FZC

2NOS 1800 GALLONS GRP

S.T attached under the unit.