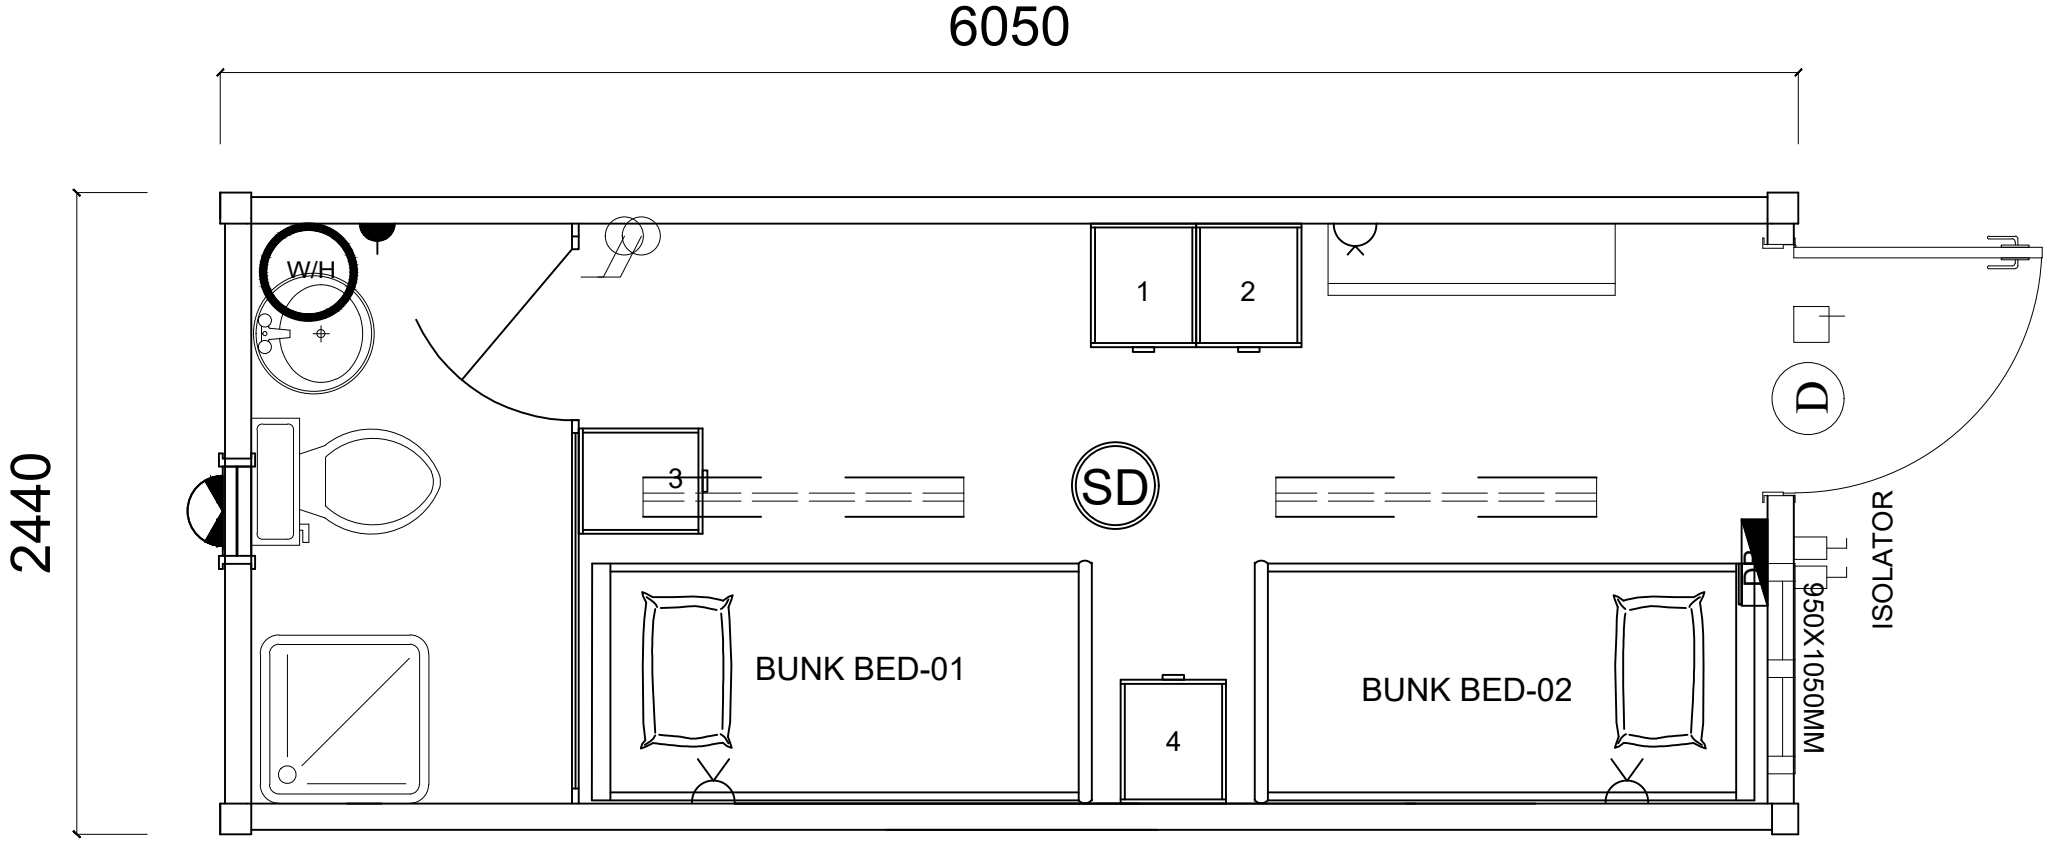



# LIBERTY

## BUILDING SYSTEMS FZC

## PLAN LAYOUT

## FLAT PACK