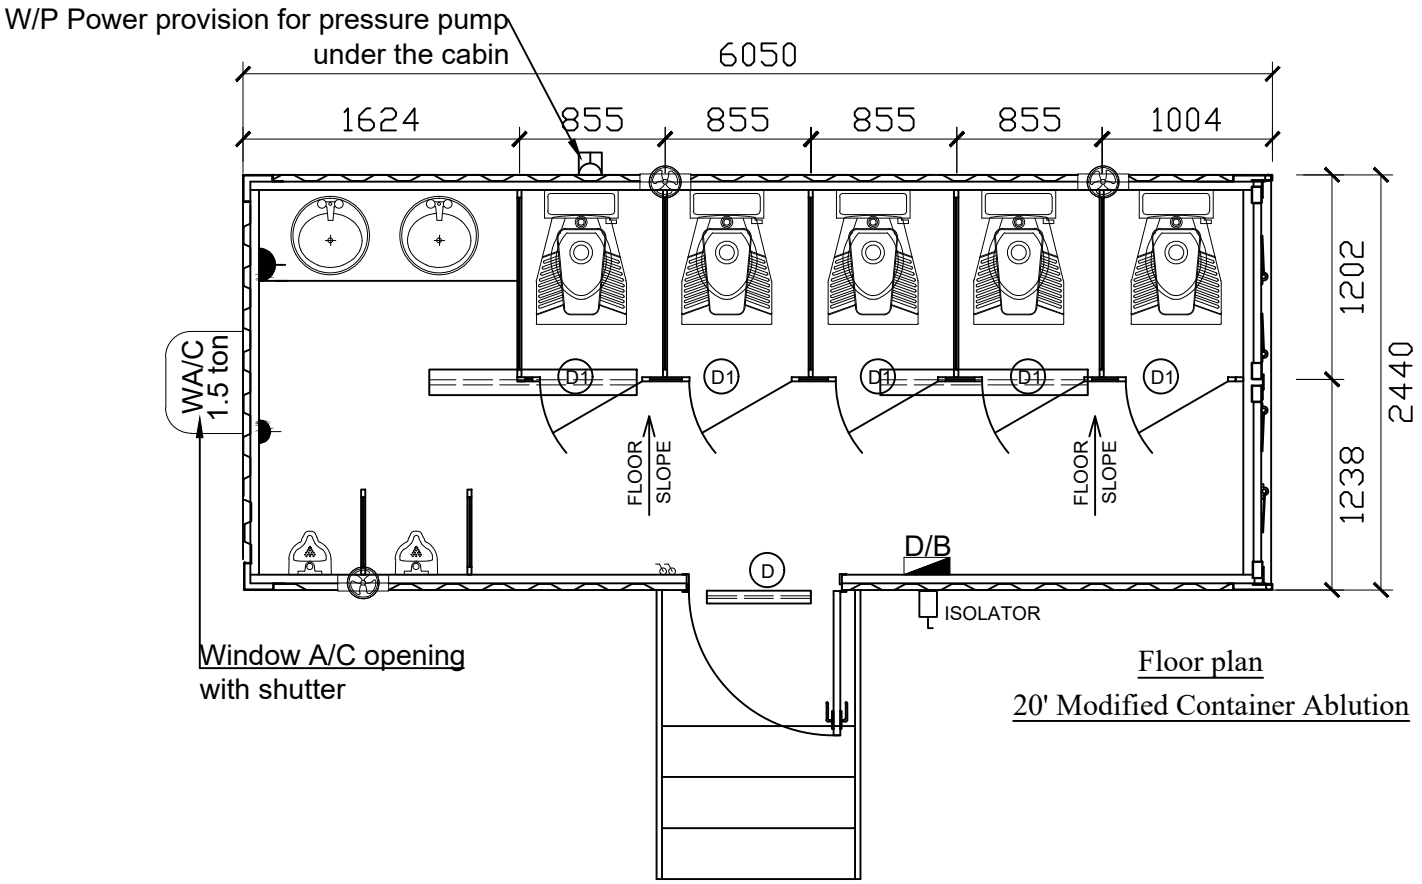


Floor plan

20' Modified Container Ablution

LIBERTY

BUILDING SYSTEMS FZC

2085 gallons GRP S.T attached under the unit.