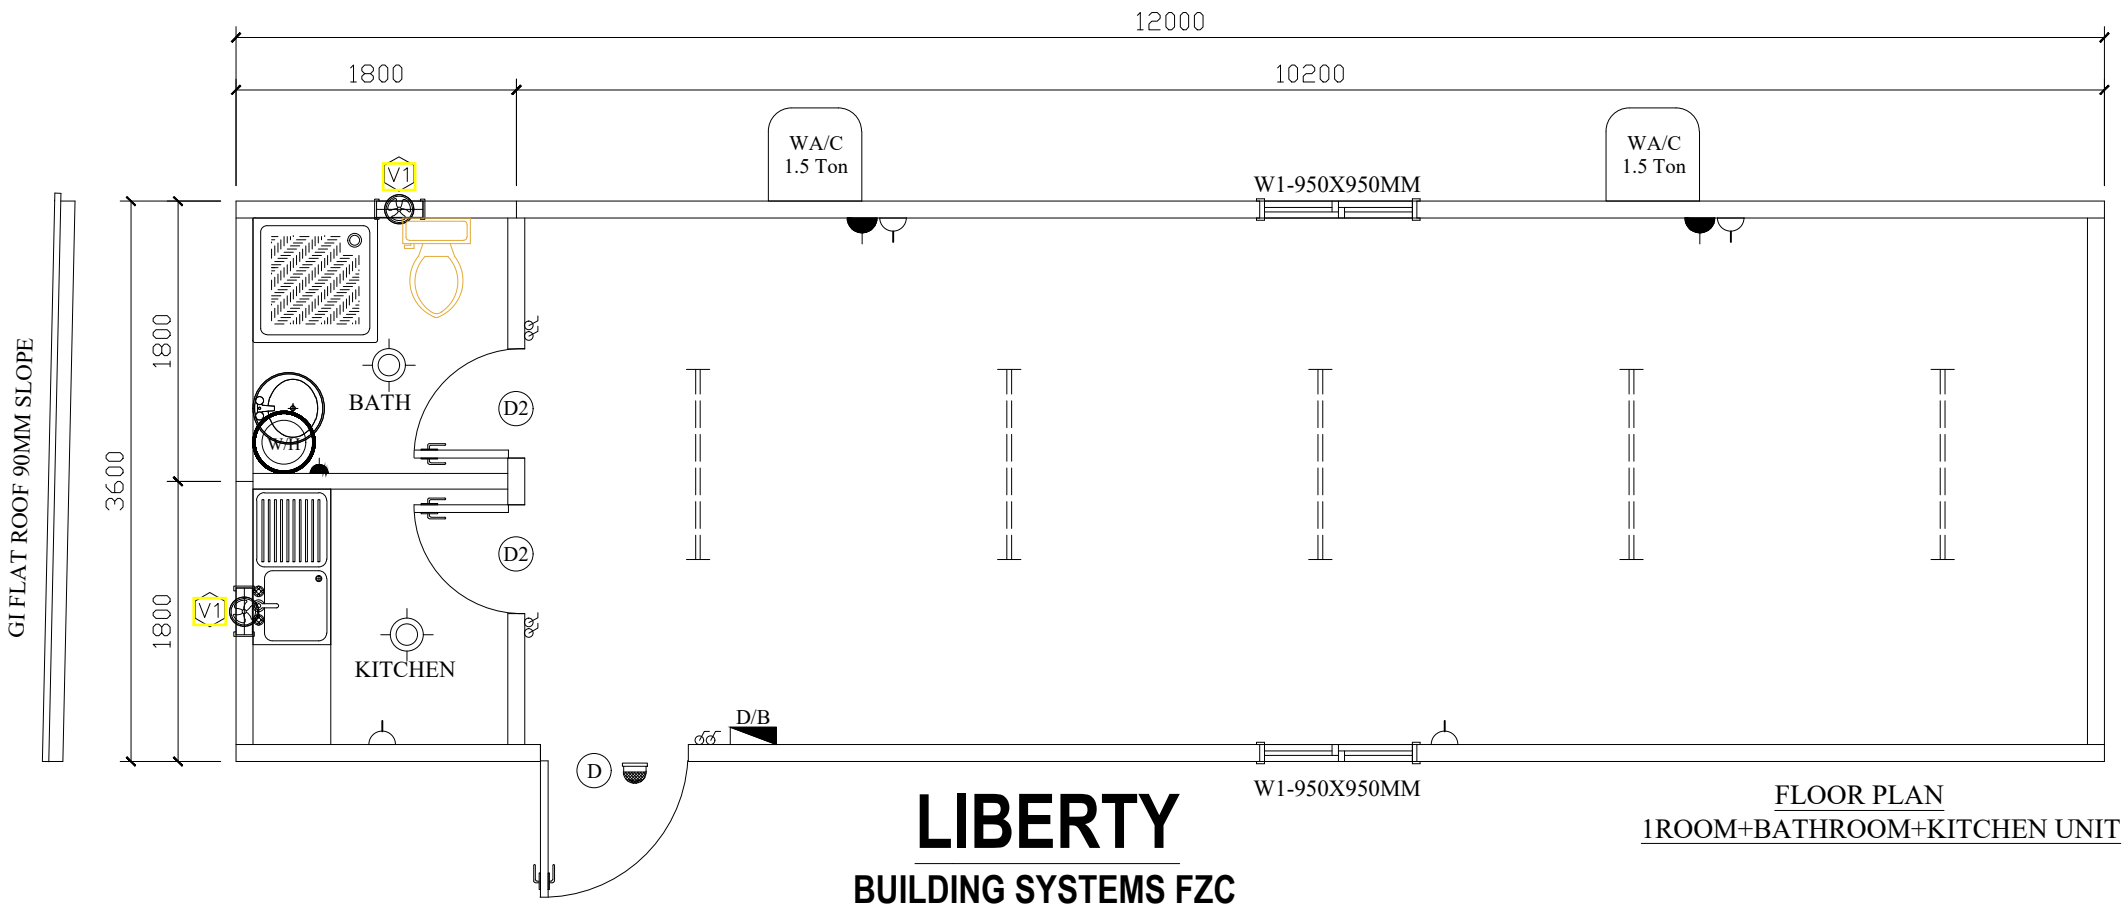


LIBERTY

BUILDING SYSTEMS FZC

FLOOR PLAN
1ROOM+BATHROOM+KITCHEN UNIT