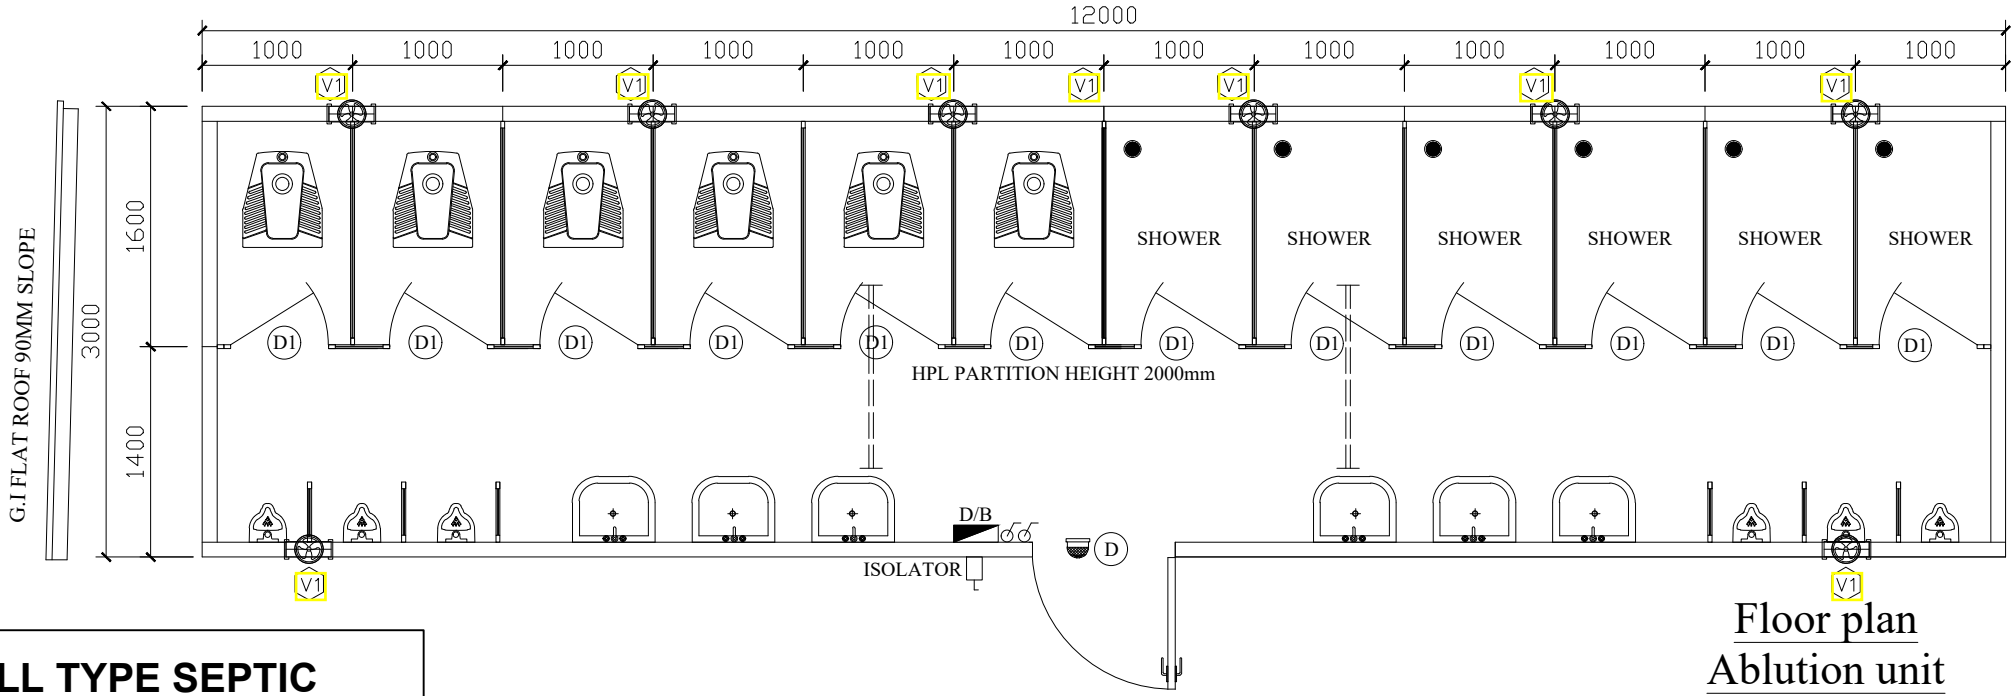


ALL TYPE SEPTIC TANK (G.I) GALLONS

GRP SEPTIC TANK CAN USE UNDER THE UNIT

Floor plan

Ablution unit

LIBERTY

BUILDING SYSTEMS FZC