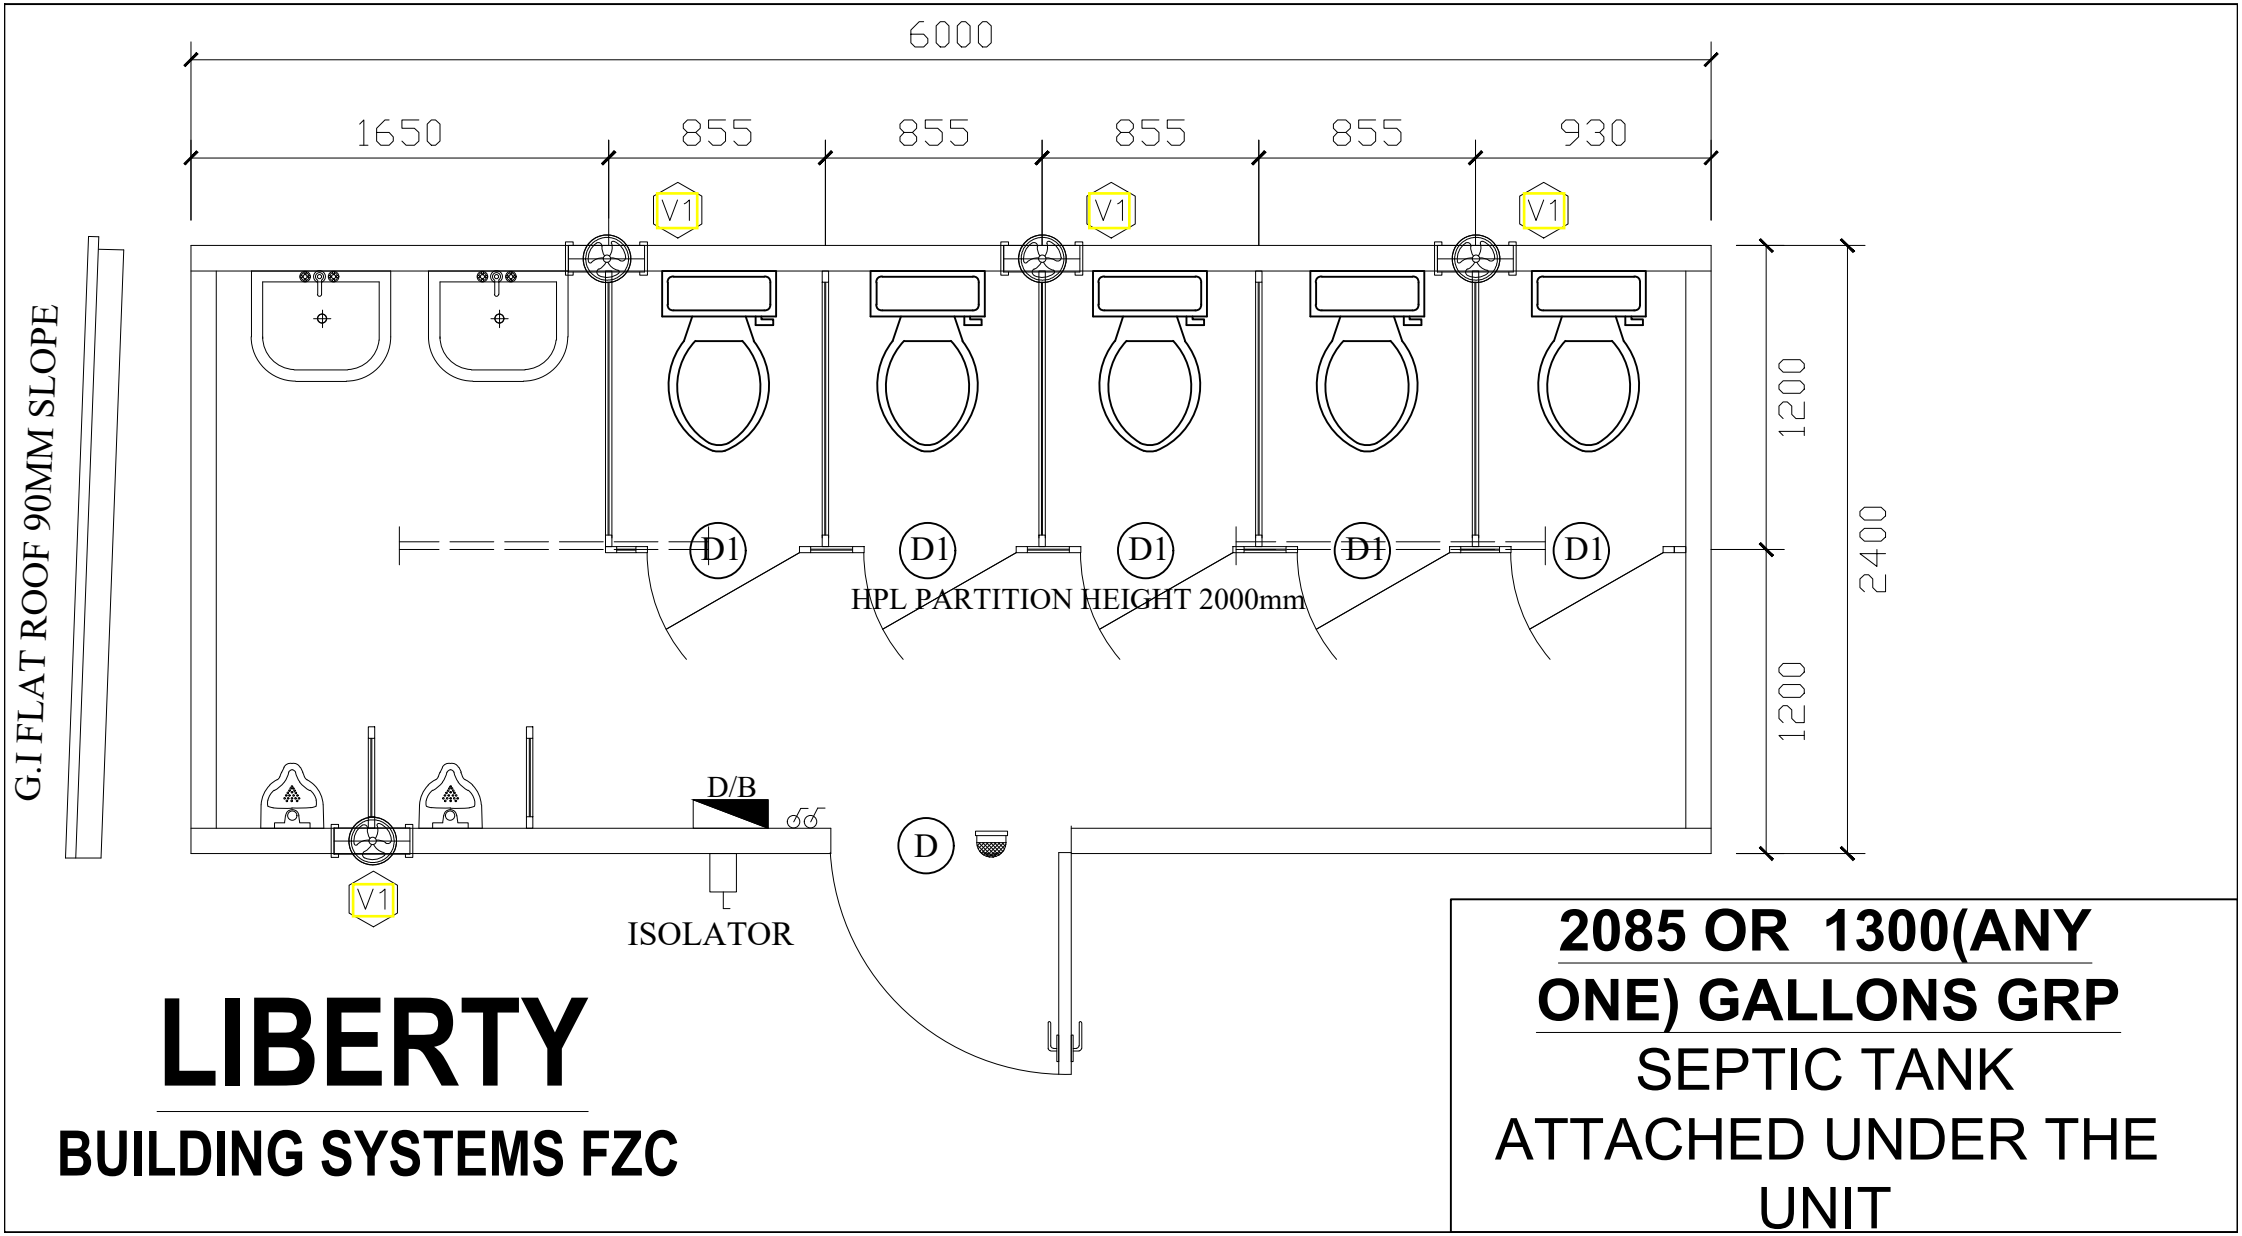


LIBERTY

BUILDING SYSTEMS FZC

2085 OR 1300(ANY ONE) GALLONS GRP

SEPTIC TANK ATTACHED UNDER THE UNIT