
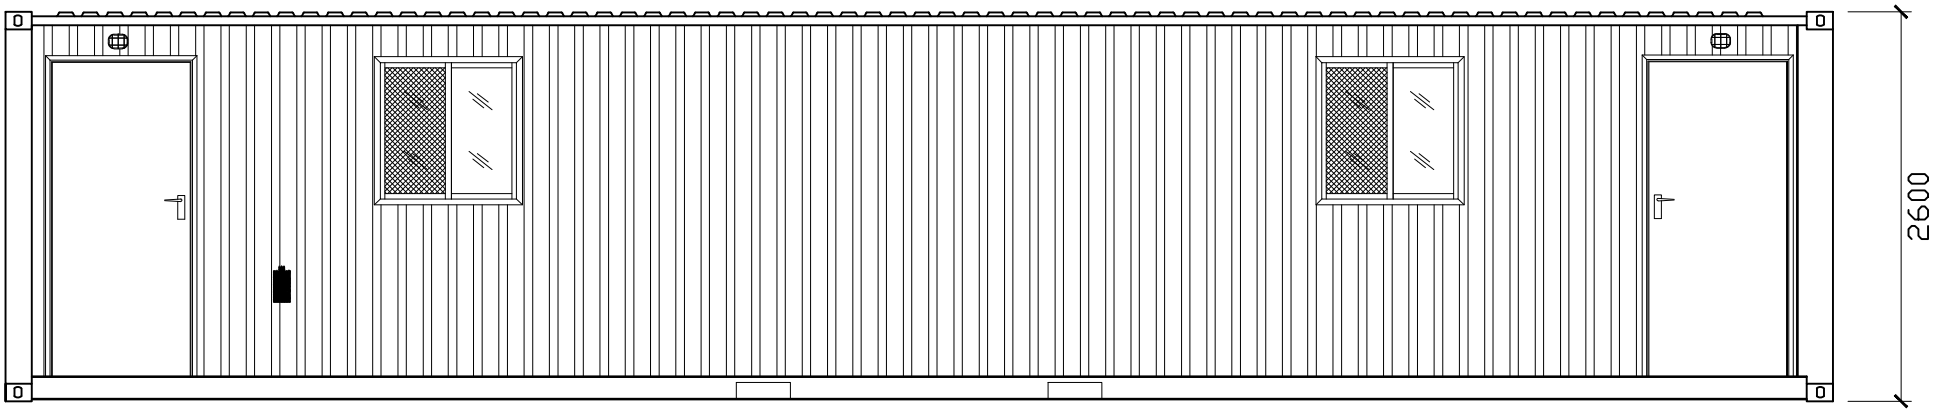


FRONT ELEVATION

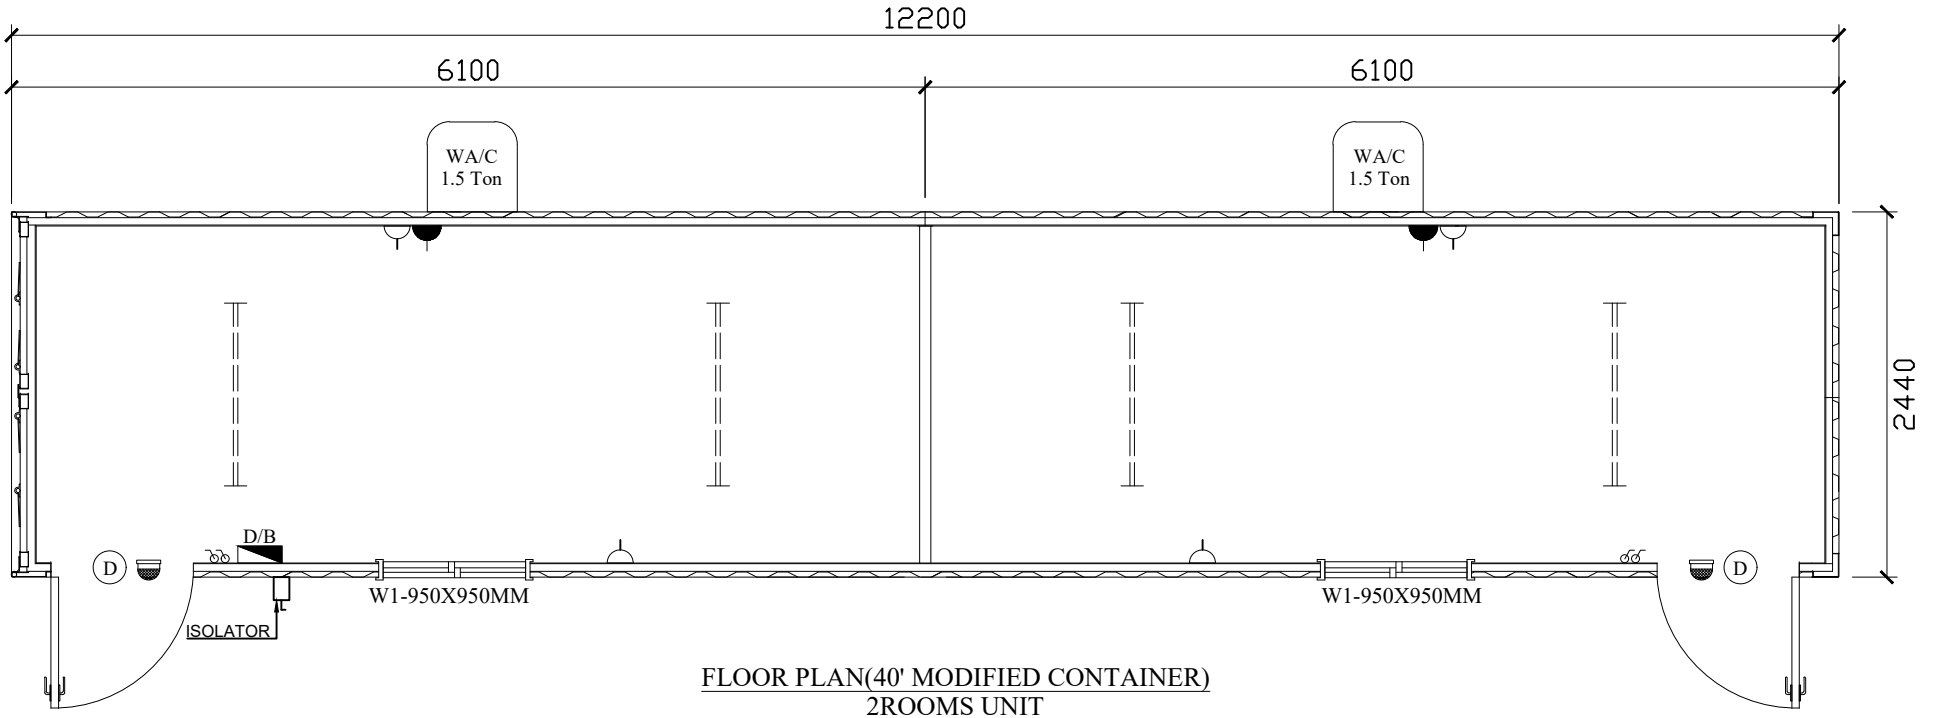

FLOOR PLAN(40' MODIFIED CONTAINER)
2ROOMS UNIT

LIBERTY
BUILDING SYSTEMS FZC