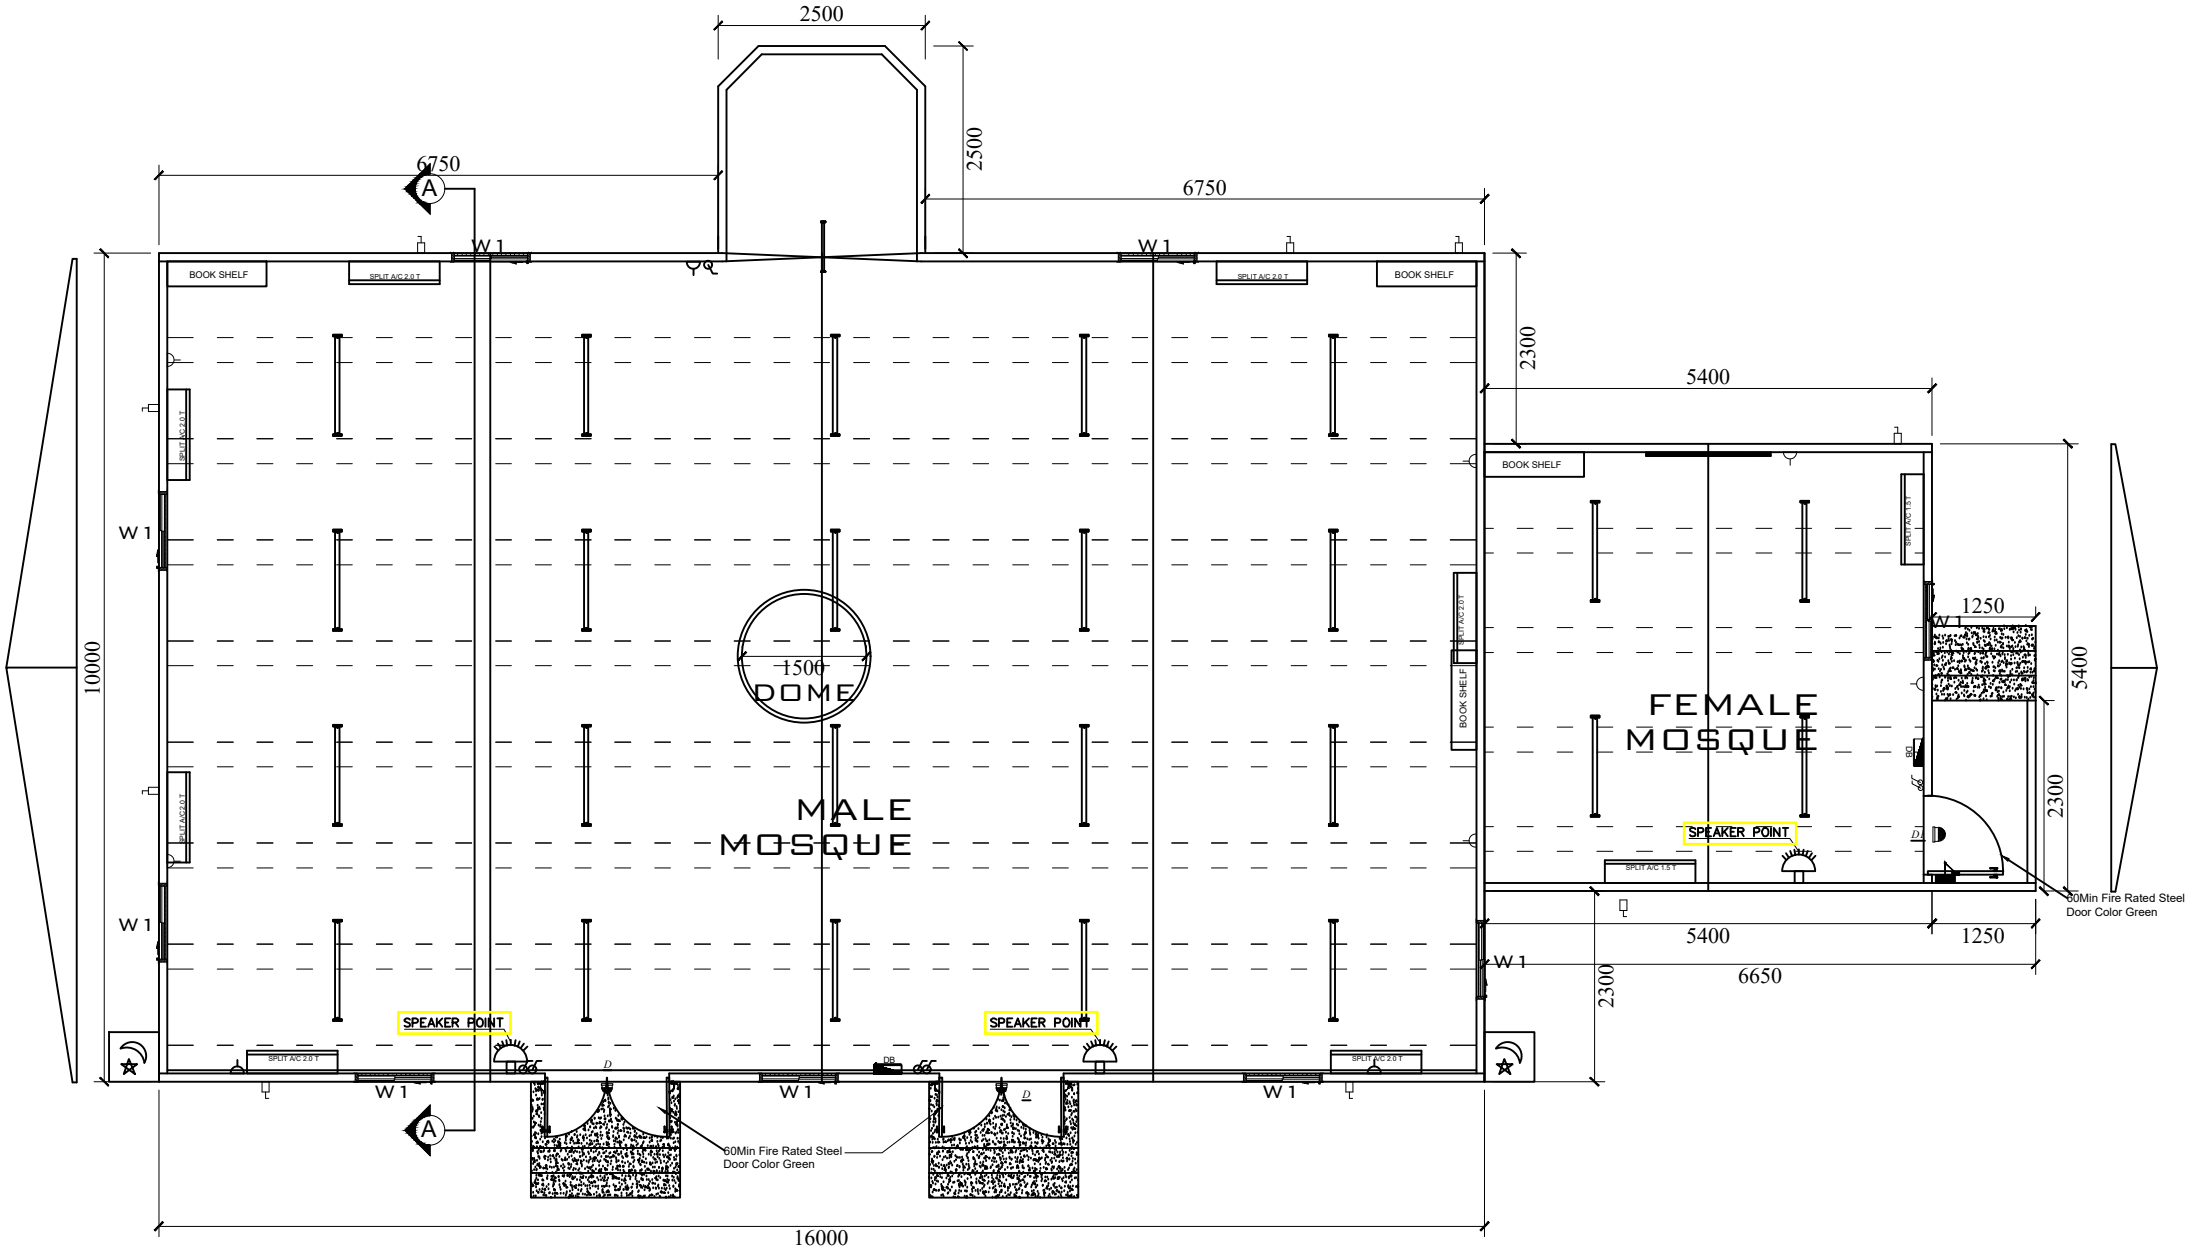


MOSQUE UNIT

LIBERTY
BUILDING SYSTEMS FZC