
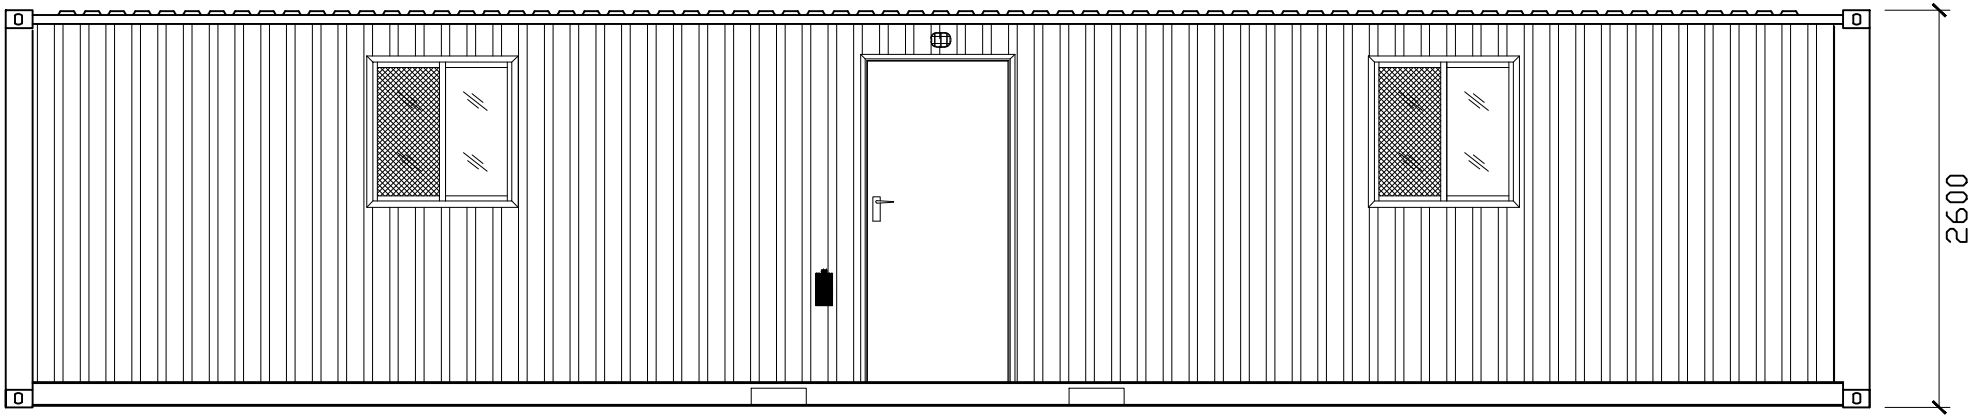


FRONT ELEVATION

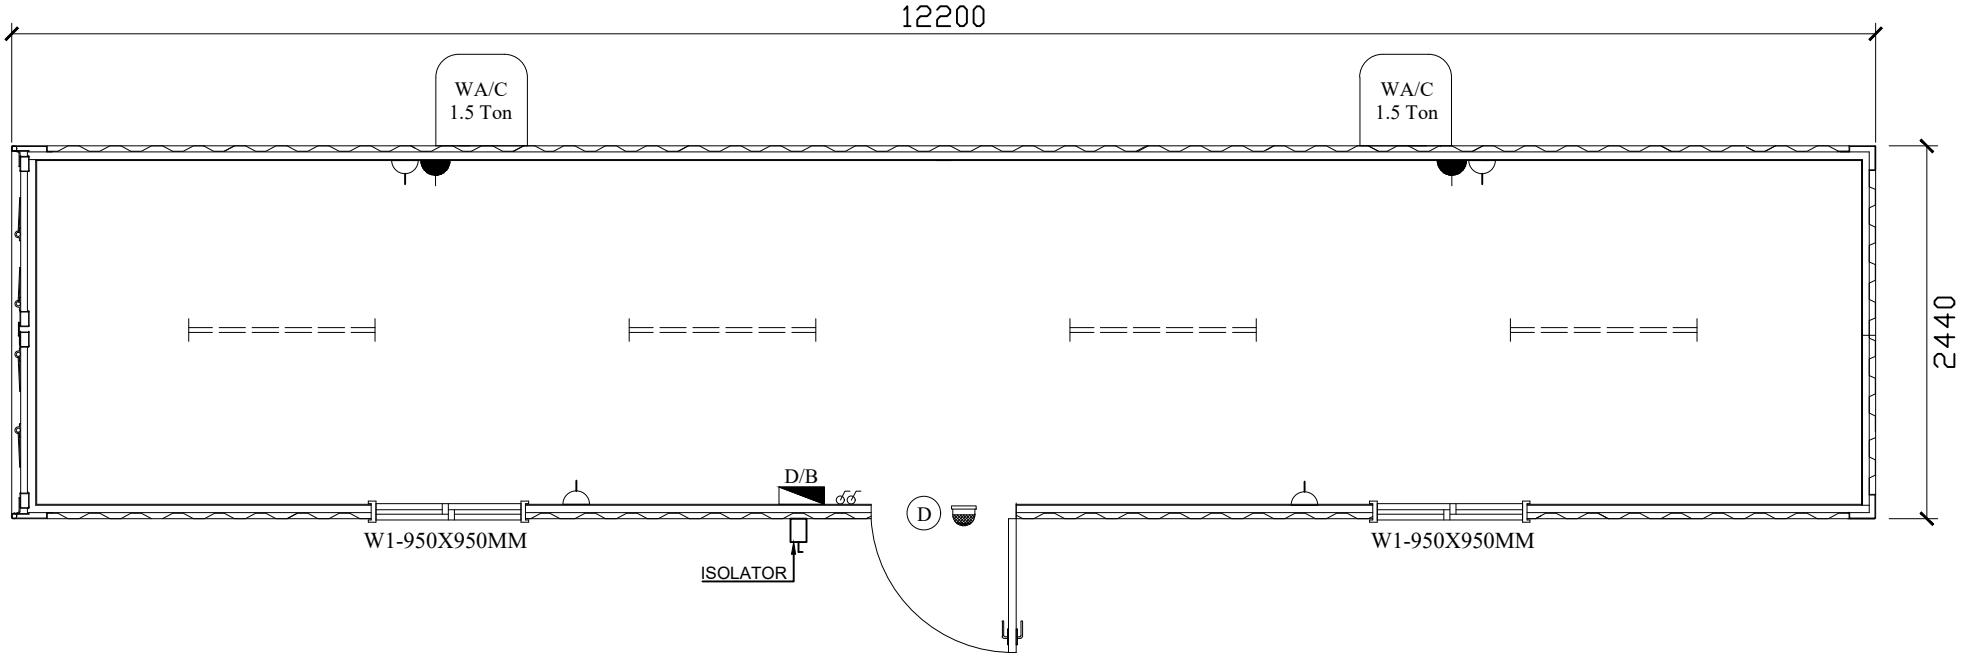

FLOOR PLAN(40' MODIFIED CONTAINER)
OPEN HALL UNIT

LIBERTY
BUILDING SYSTEMS FZC