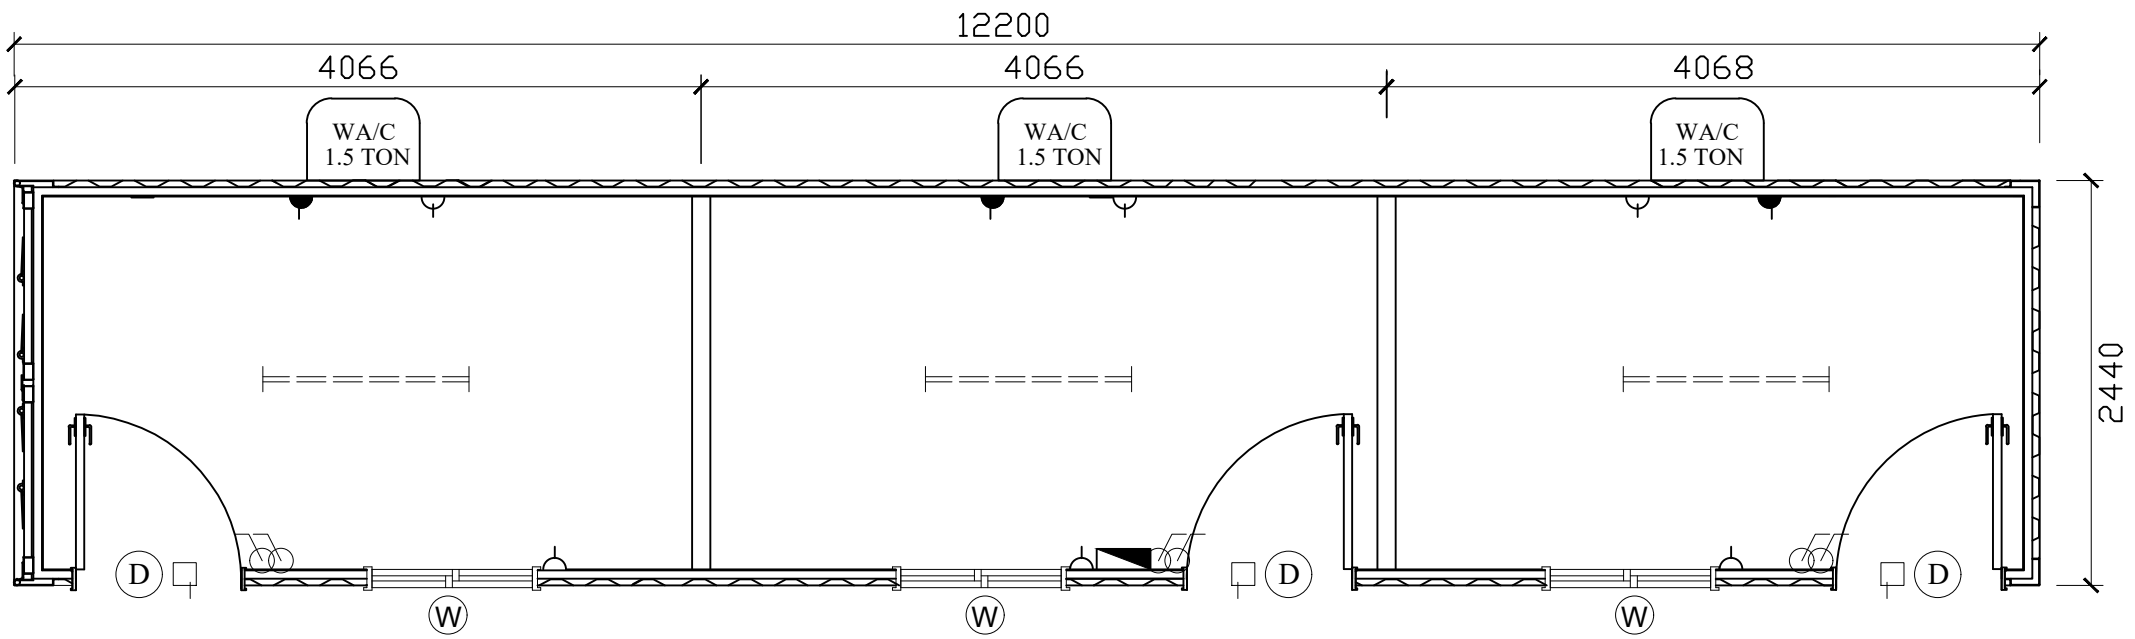


FLOOR PLAN (40' MODIFIED CONTAINER)
3 ROOMS UNIT

LIBERTY

BUILDING SYSTEMS FZC