
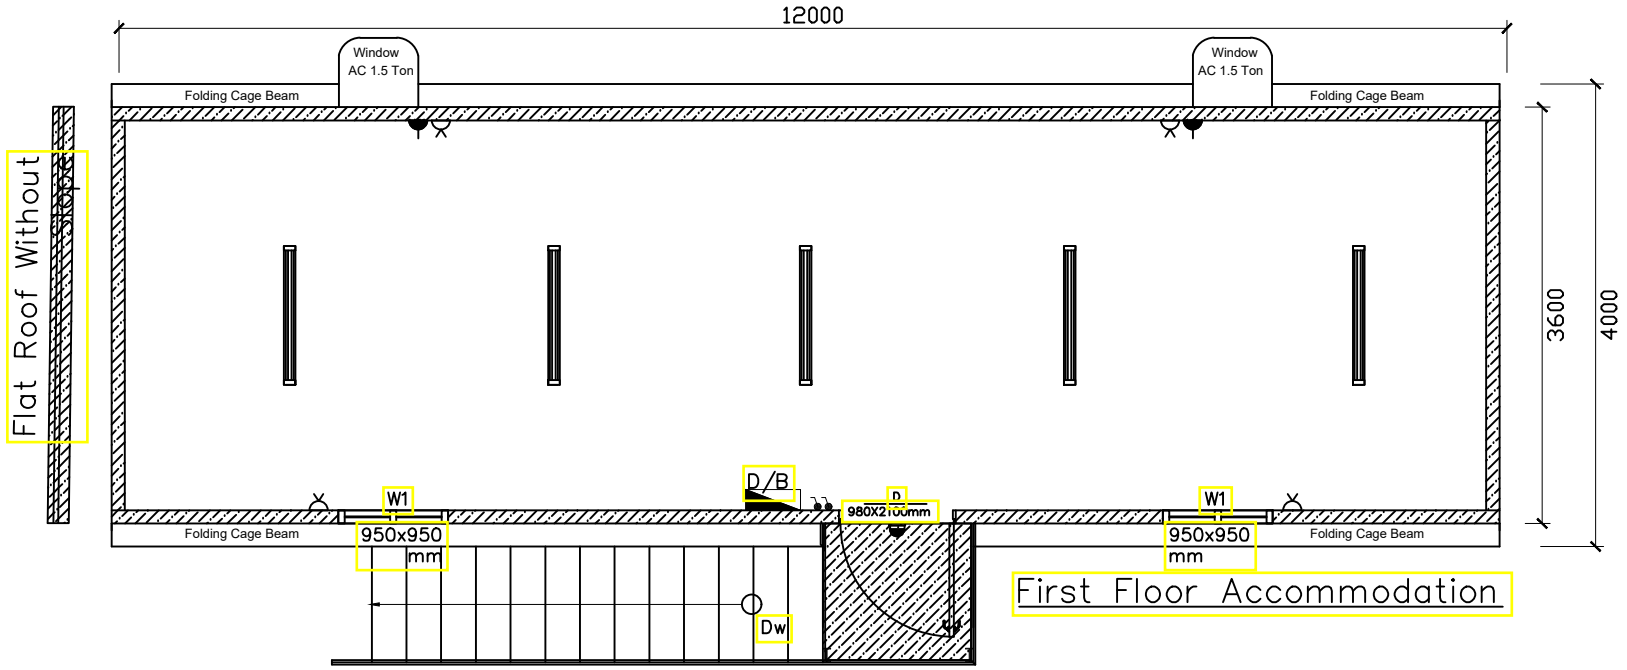


First Floor Accommodation

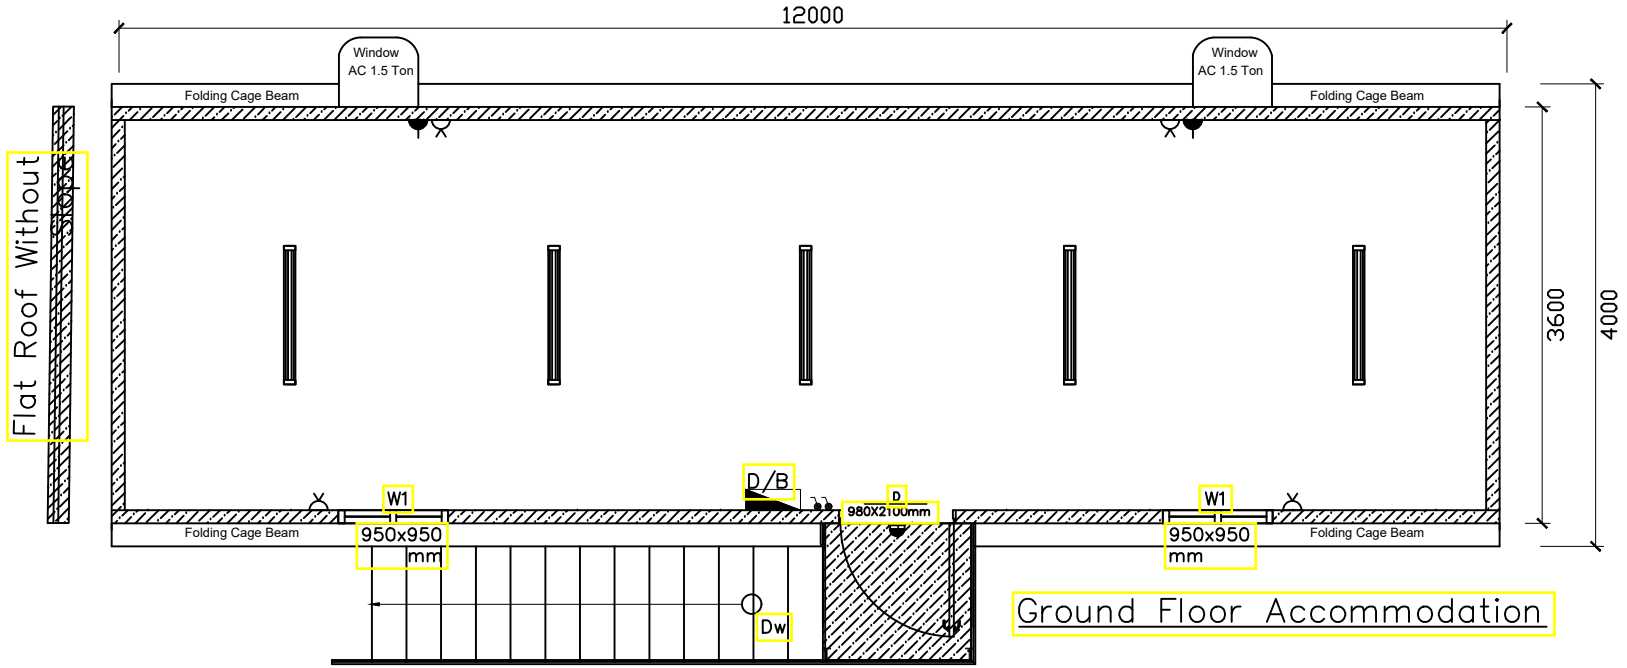

Ground Floor Accommodation

LIBERTY

BUILDING SYSTEMS FZC